DIAMOND TOWER

PRATAMNAK

PATTAYA

A35 ARCHITECT.

	ROOM AREA	PUBLIC AREA	PARKING BASEMENT	TOTAL	WATER PARK SWIMMING POOL
AREA m2	16,125	6,456	1,300	23,881	650

	STUDIO	1BR	2BR	DP.	PH.	
ROOM TOTAL	204	116	58	15	7	400

23 11 2016

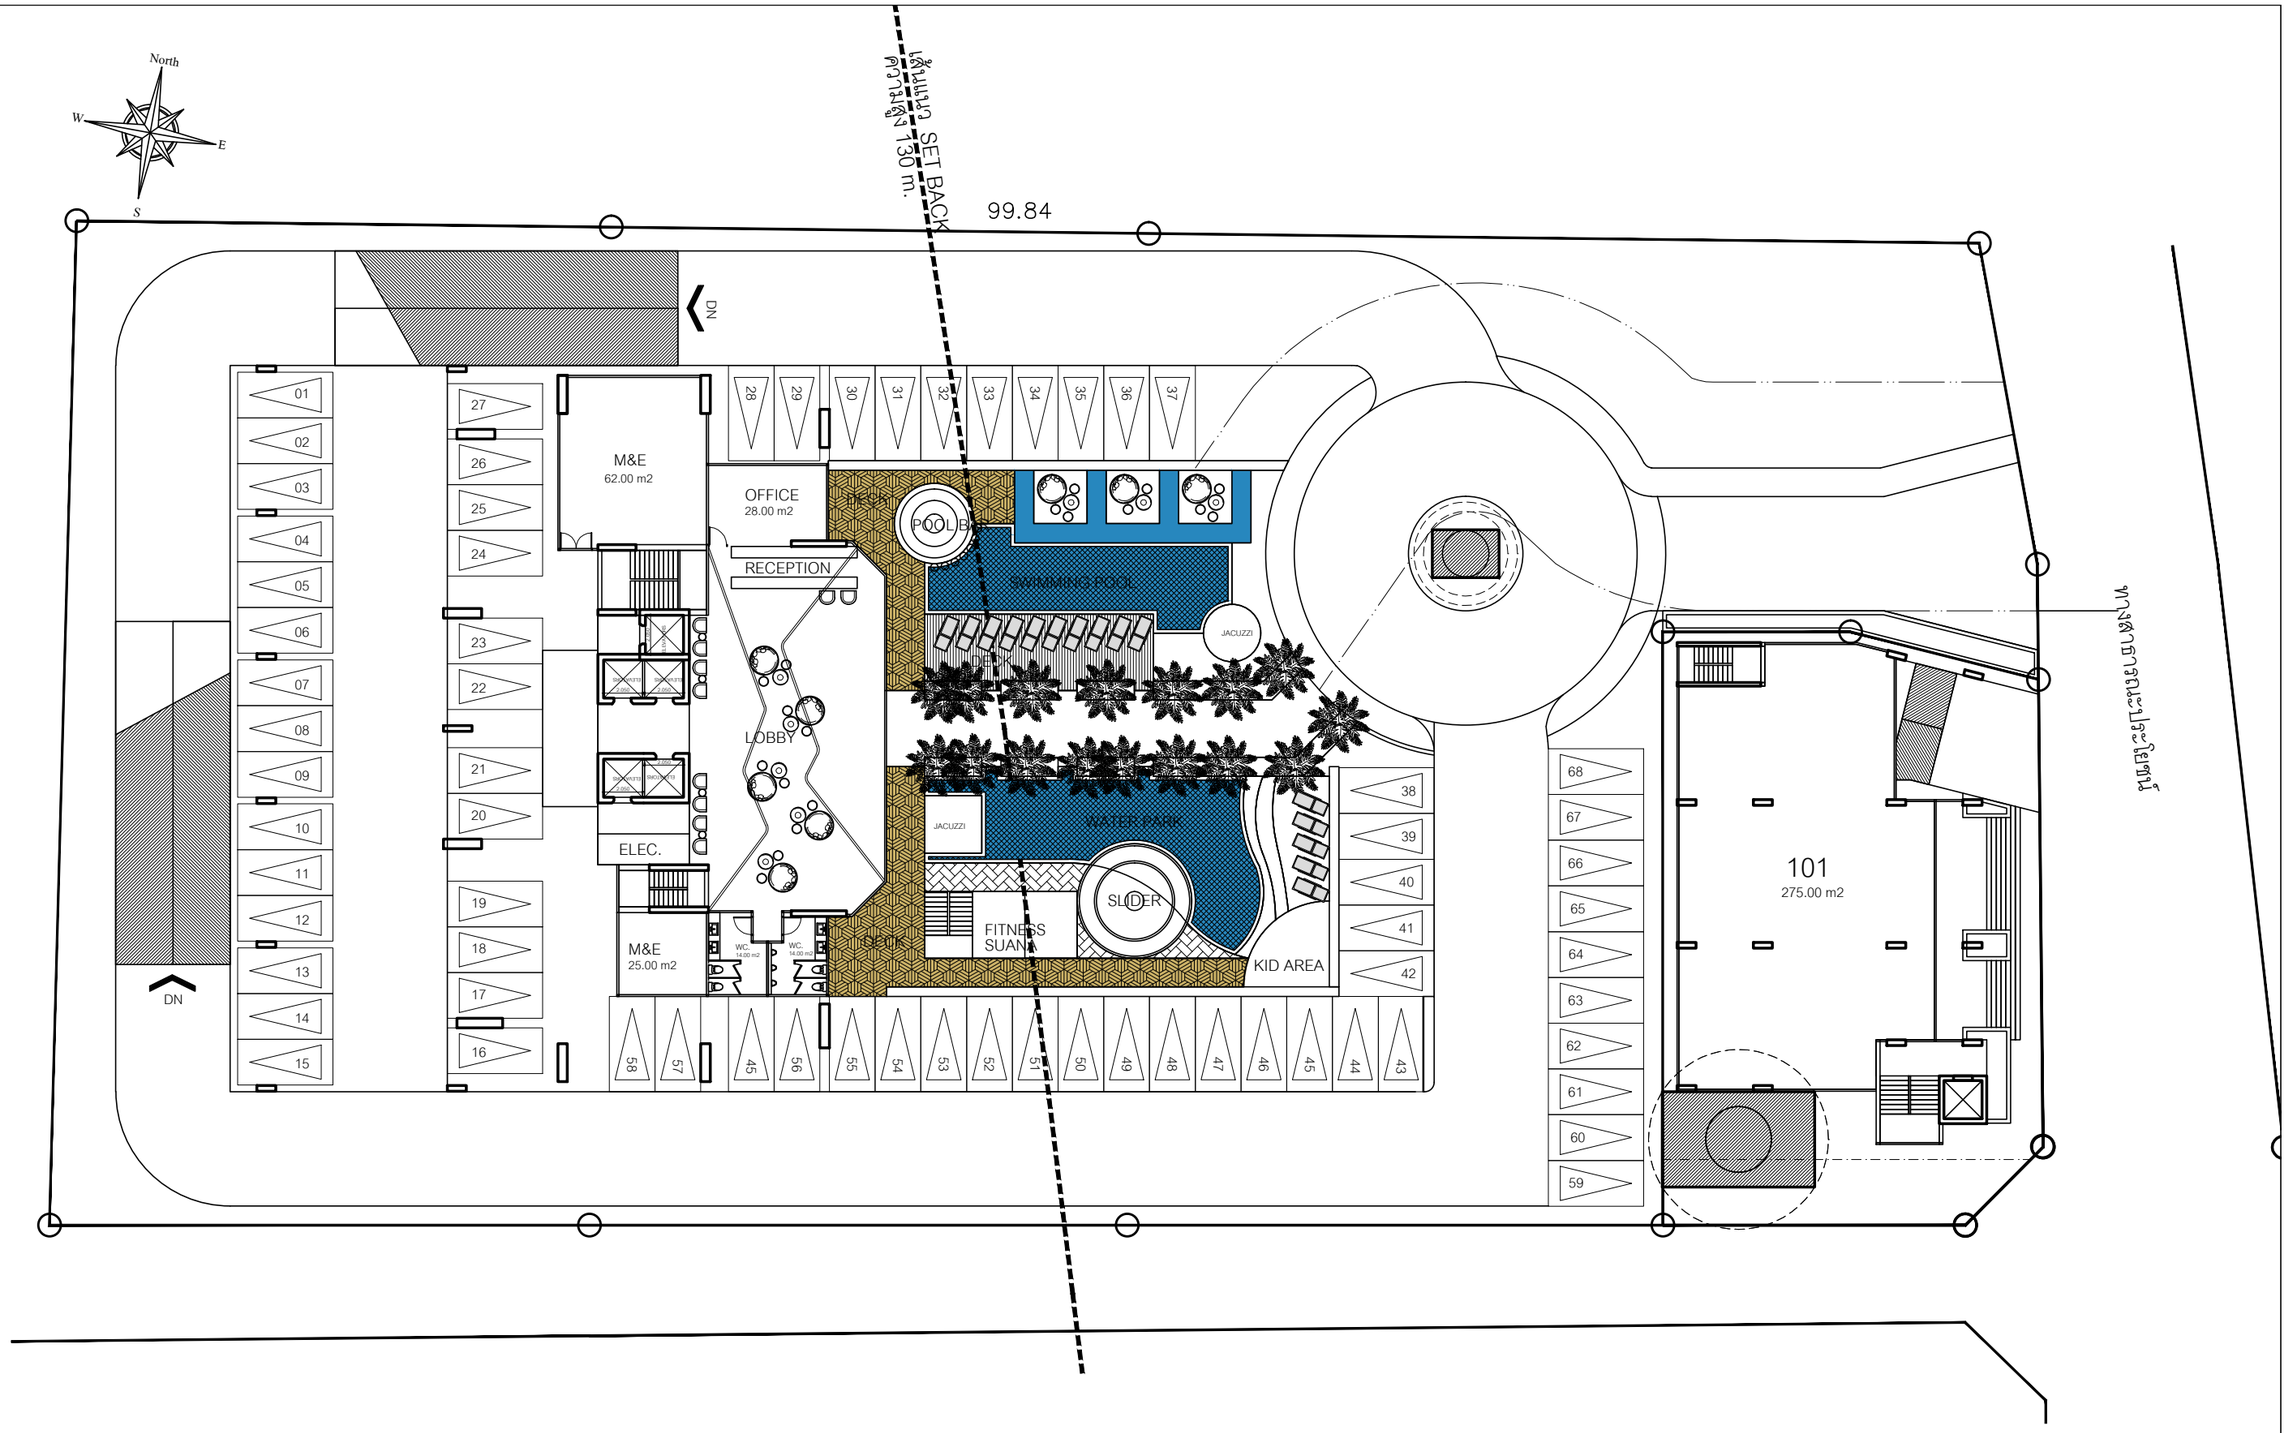

PROJECT AREA	4,767	m2
FAR 1:5	23,835	m2
OSR 30%	1,430	m2
พื้นที่ไม้ยืนต้น	715	m2

1st Floor

SCALE 1:300

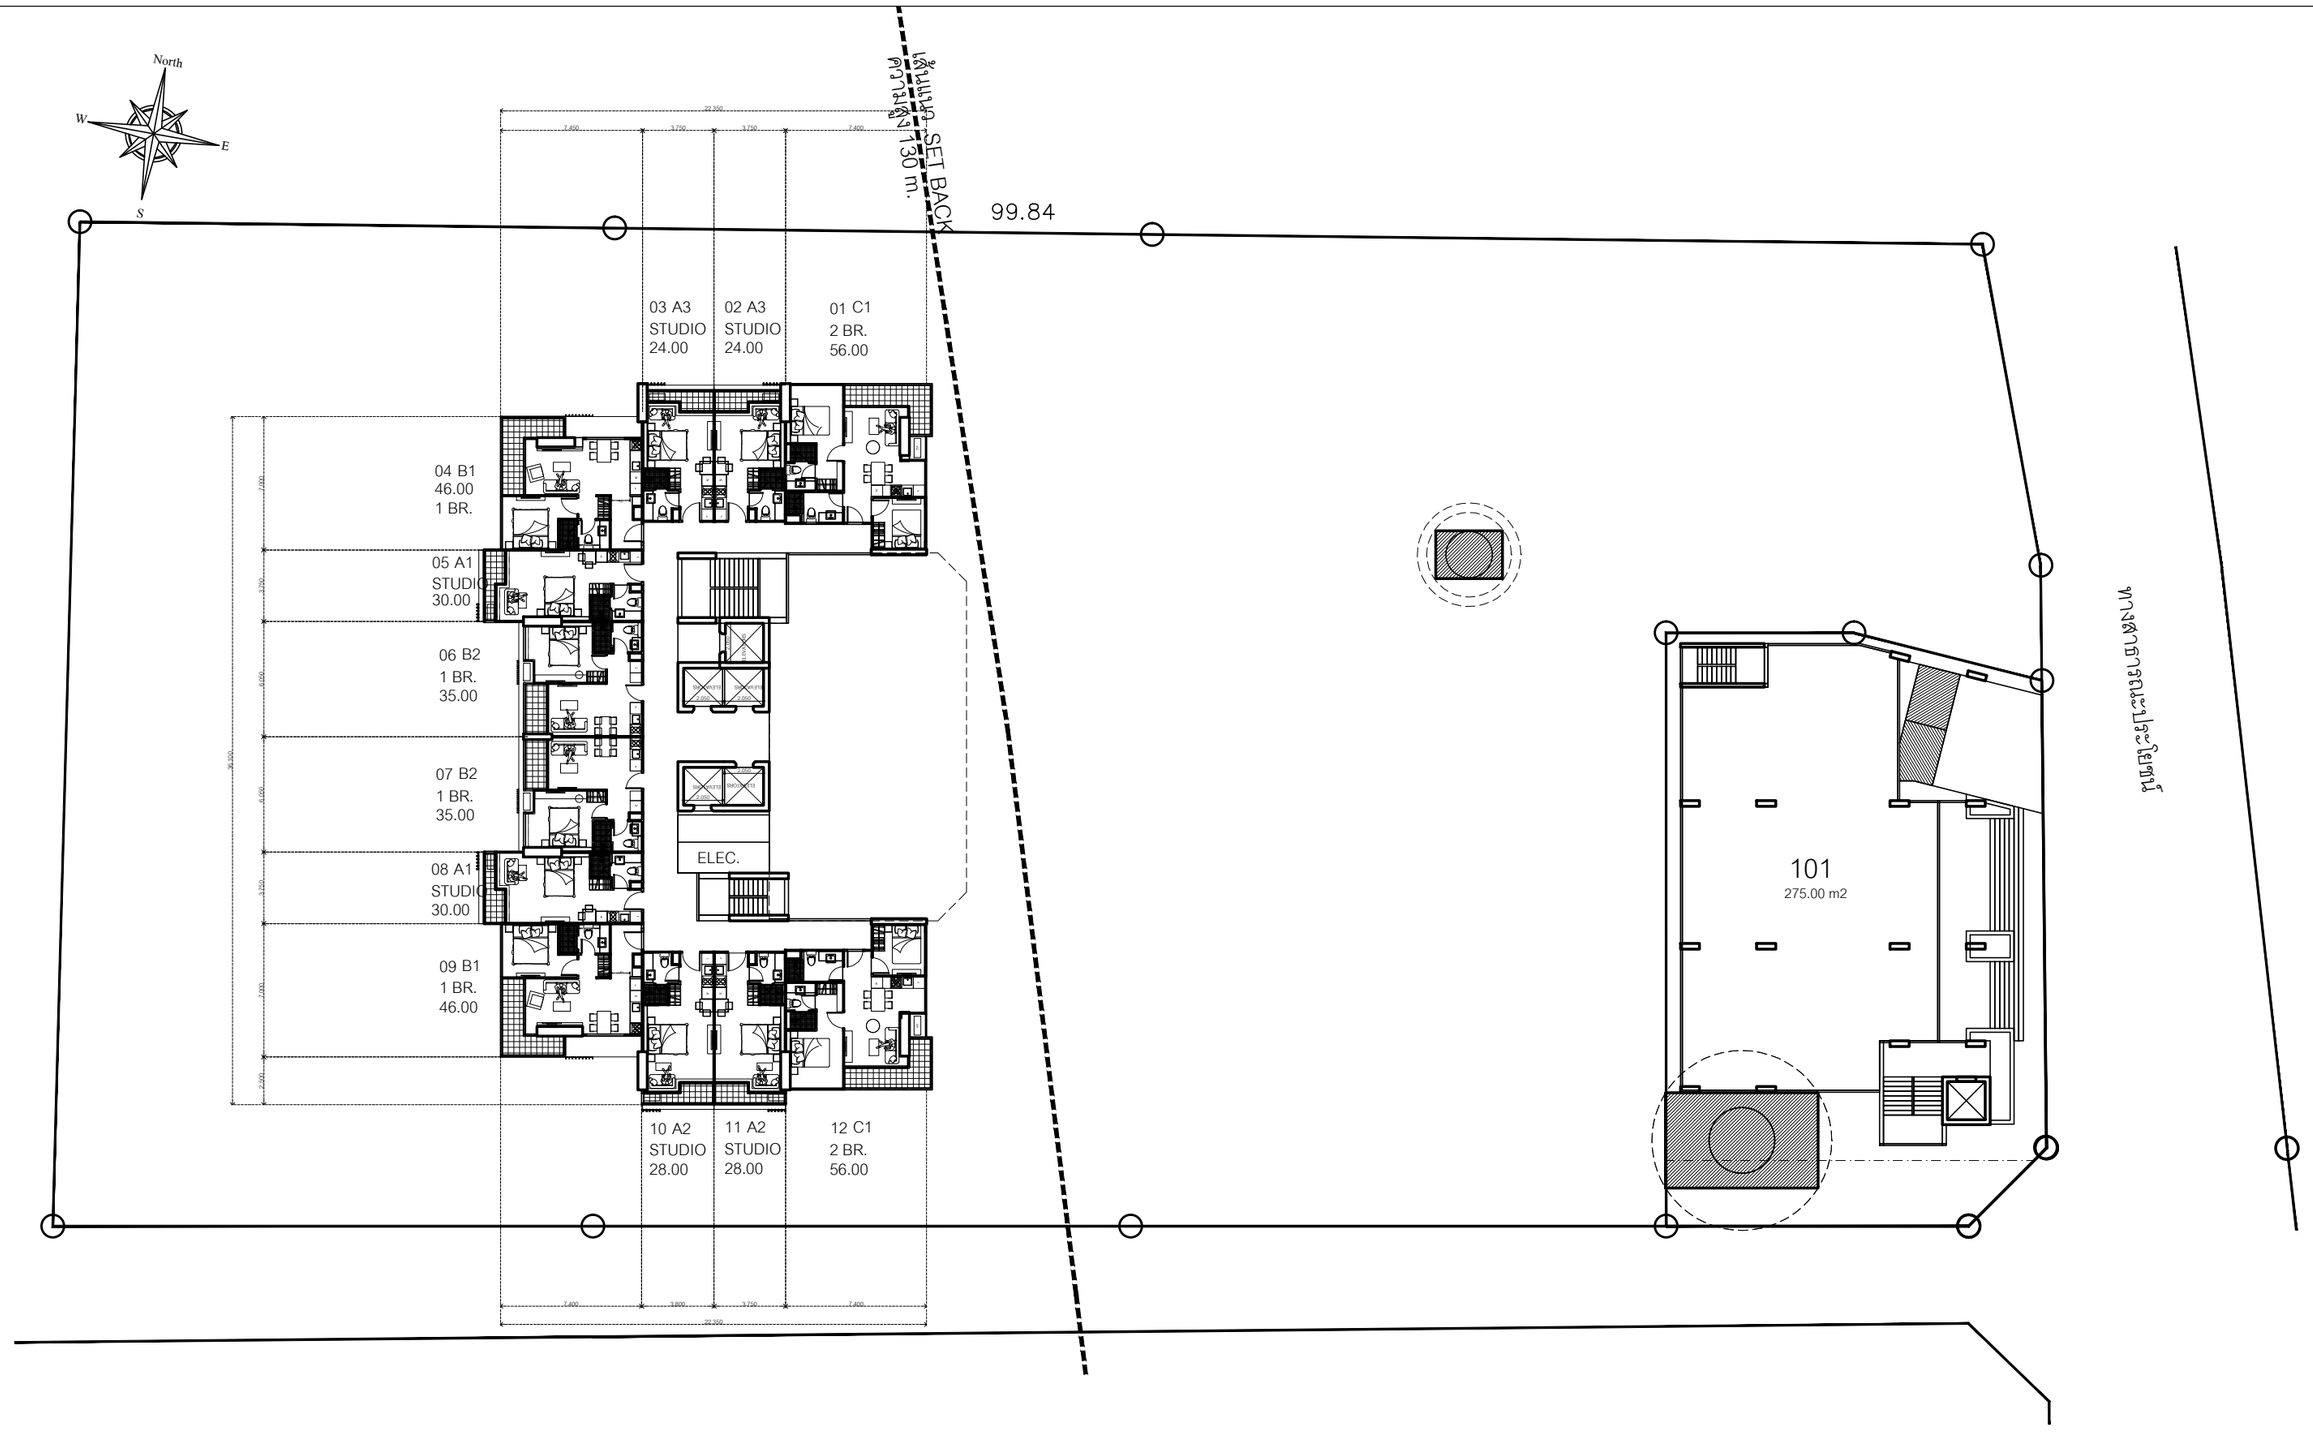

PROJECT AREA	4,767	m2
FAR 1:5	23,835	m2
OSR 30%	1,430	m2
พื้นที่ไม้ยืนต้น	715	m2

3rd-26th Floor

SCALE 1:300

NORTH

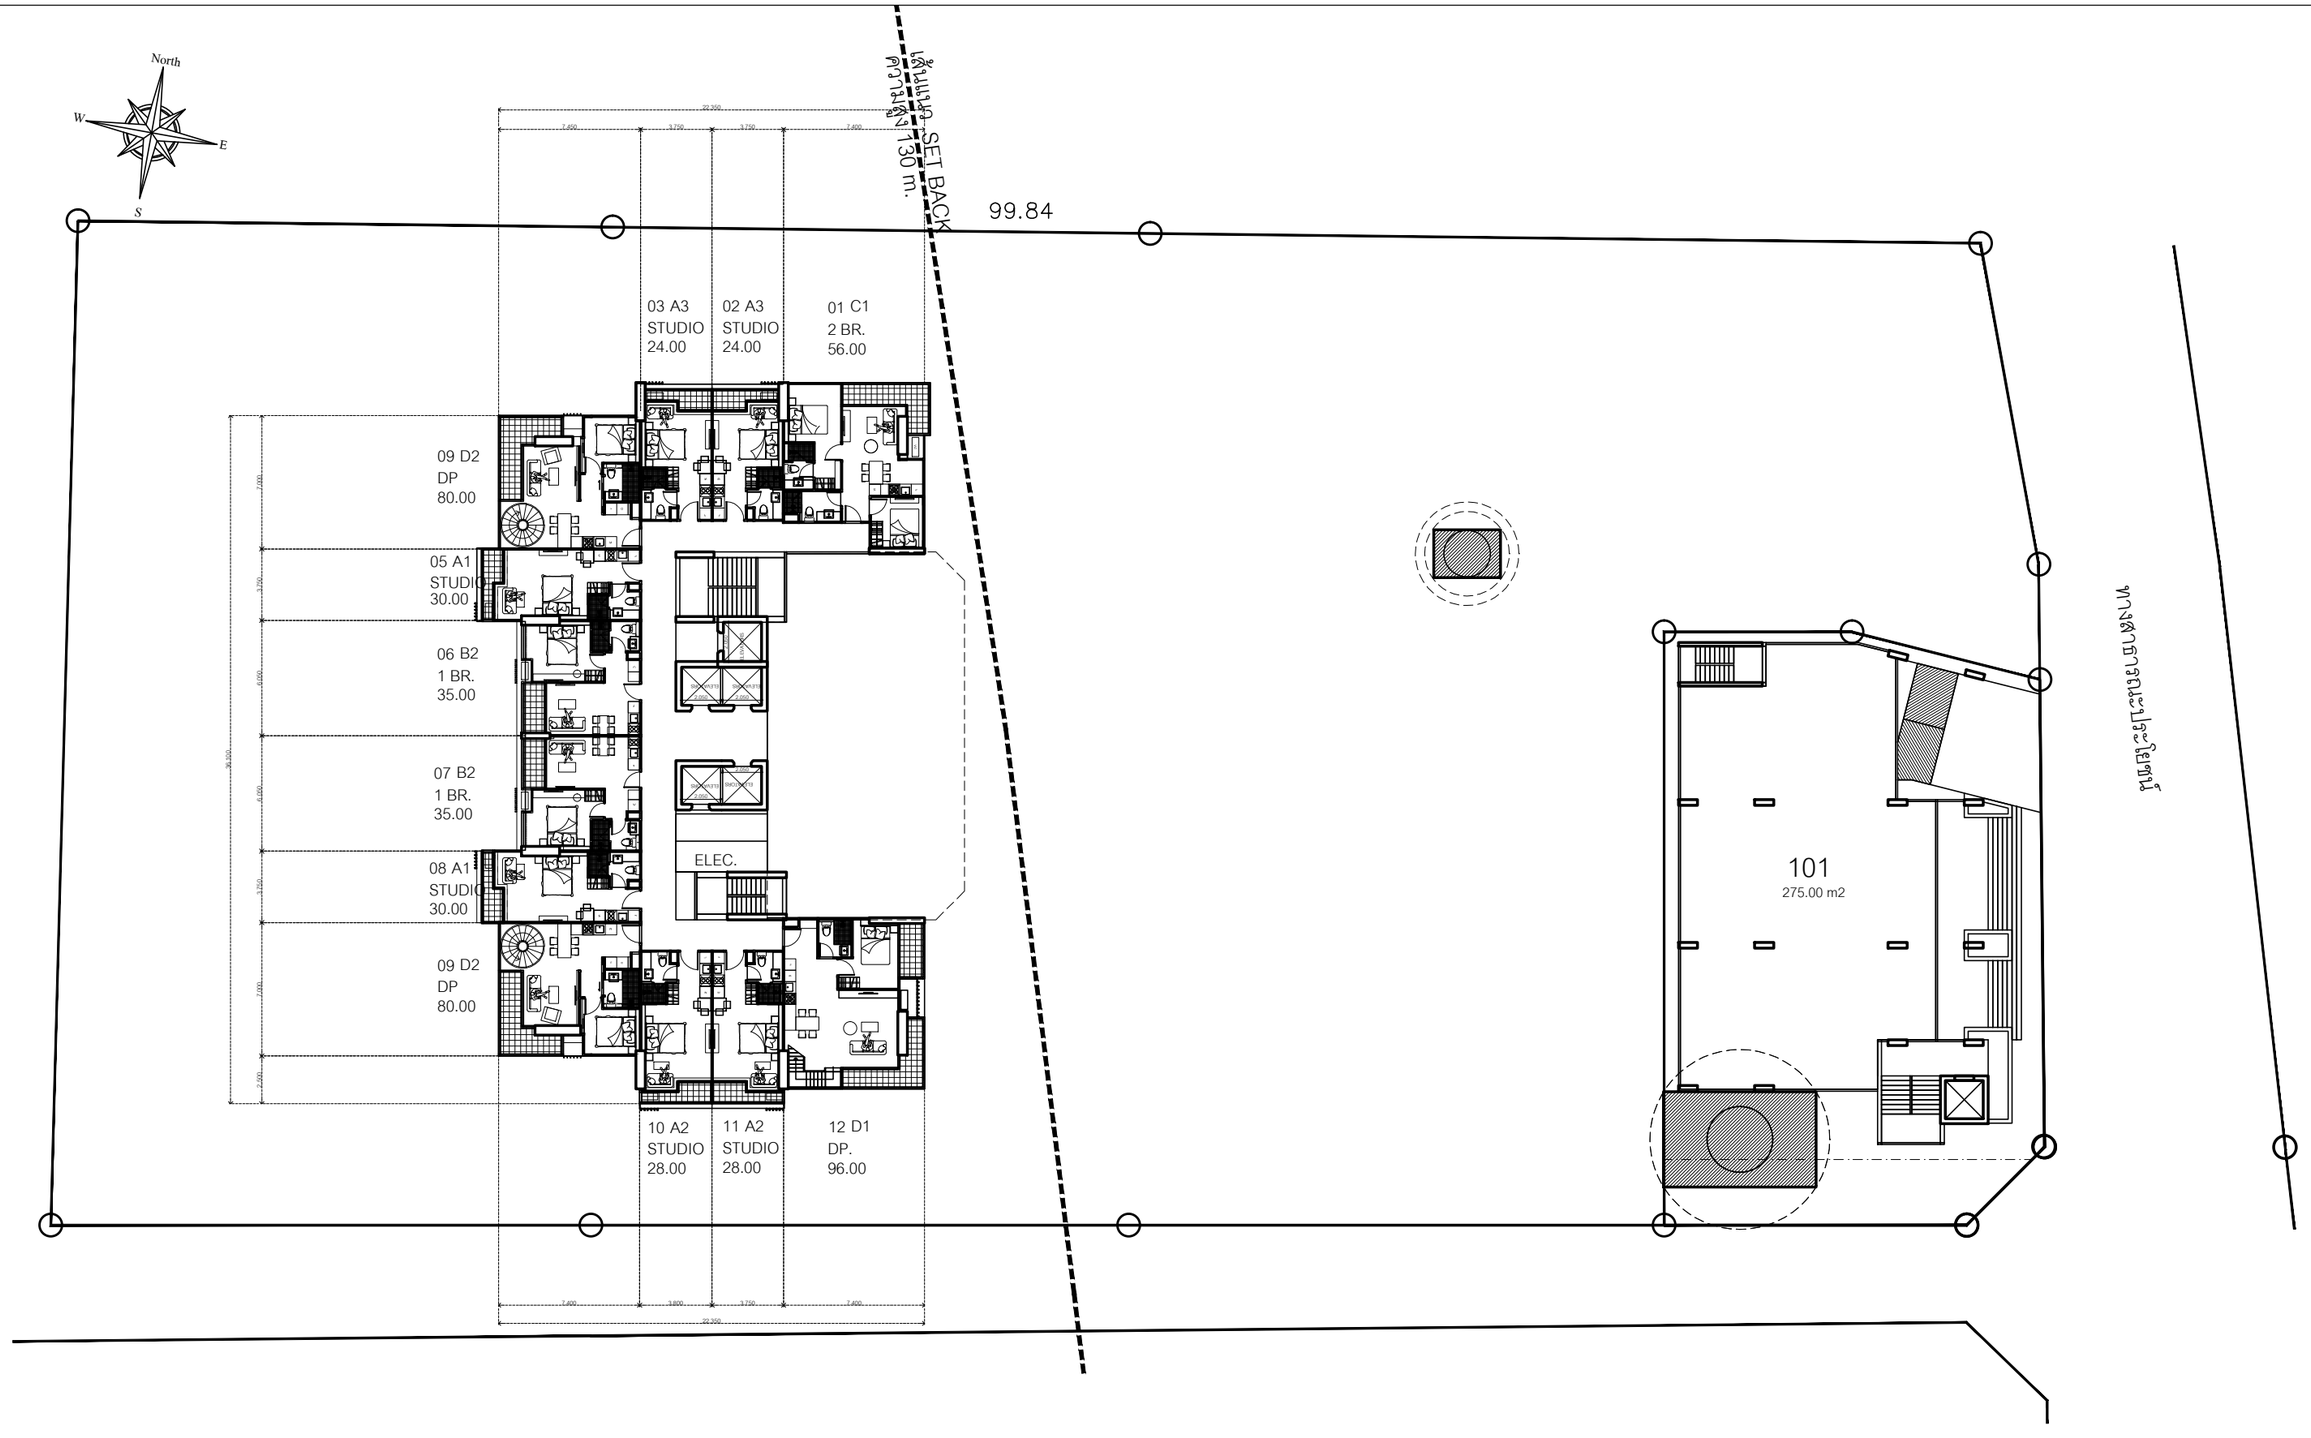

PROJECT AREA	4,767	m2
FAR 1:5	23,835	m2
OSR 30%	1,430	m2
พื้นที่ไม้ยืนต้น	715	m2

27th-29th-31st-33rd-35th Floor

SCALE 1:300

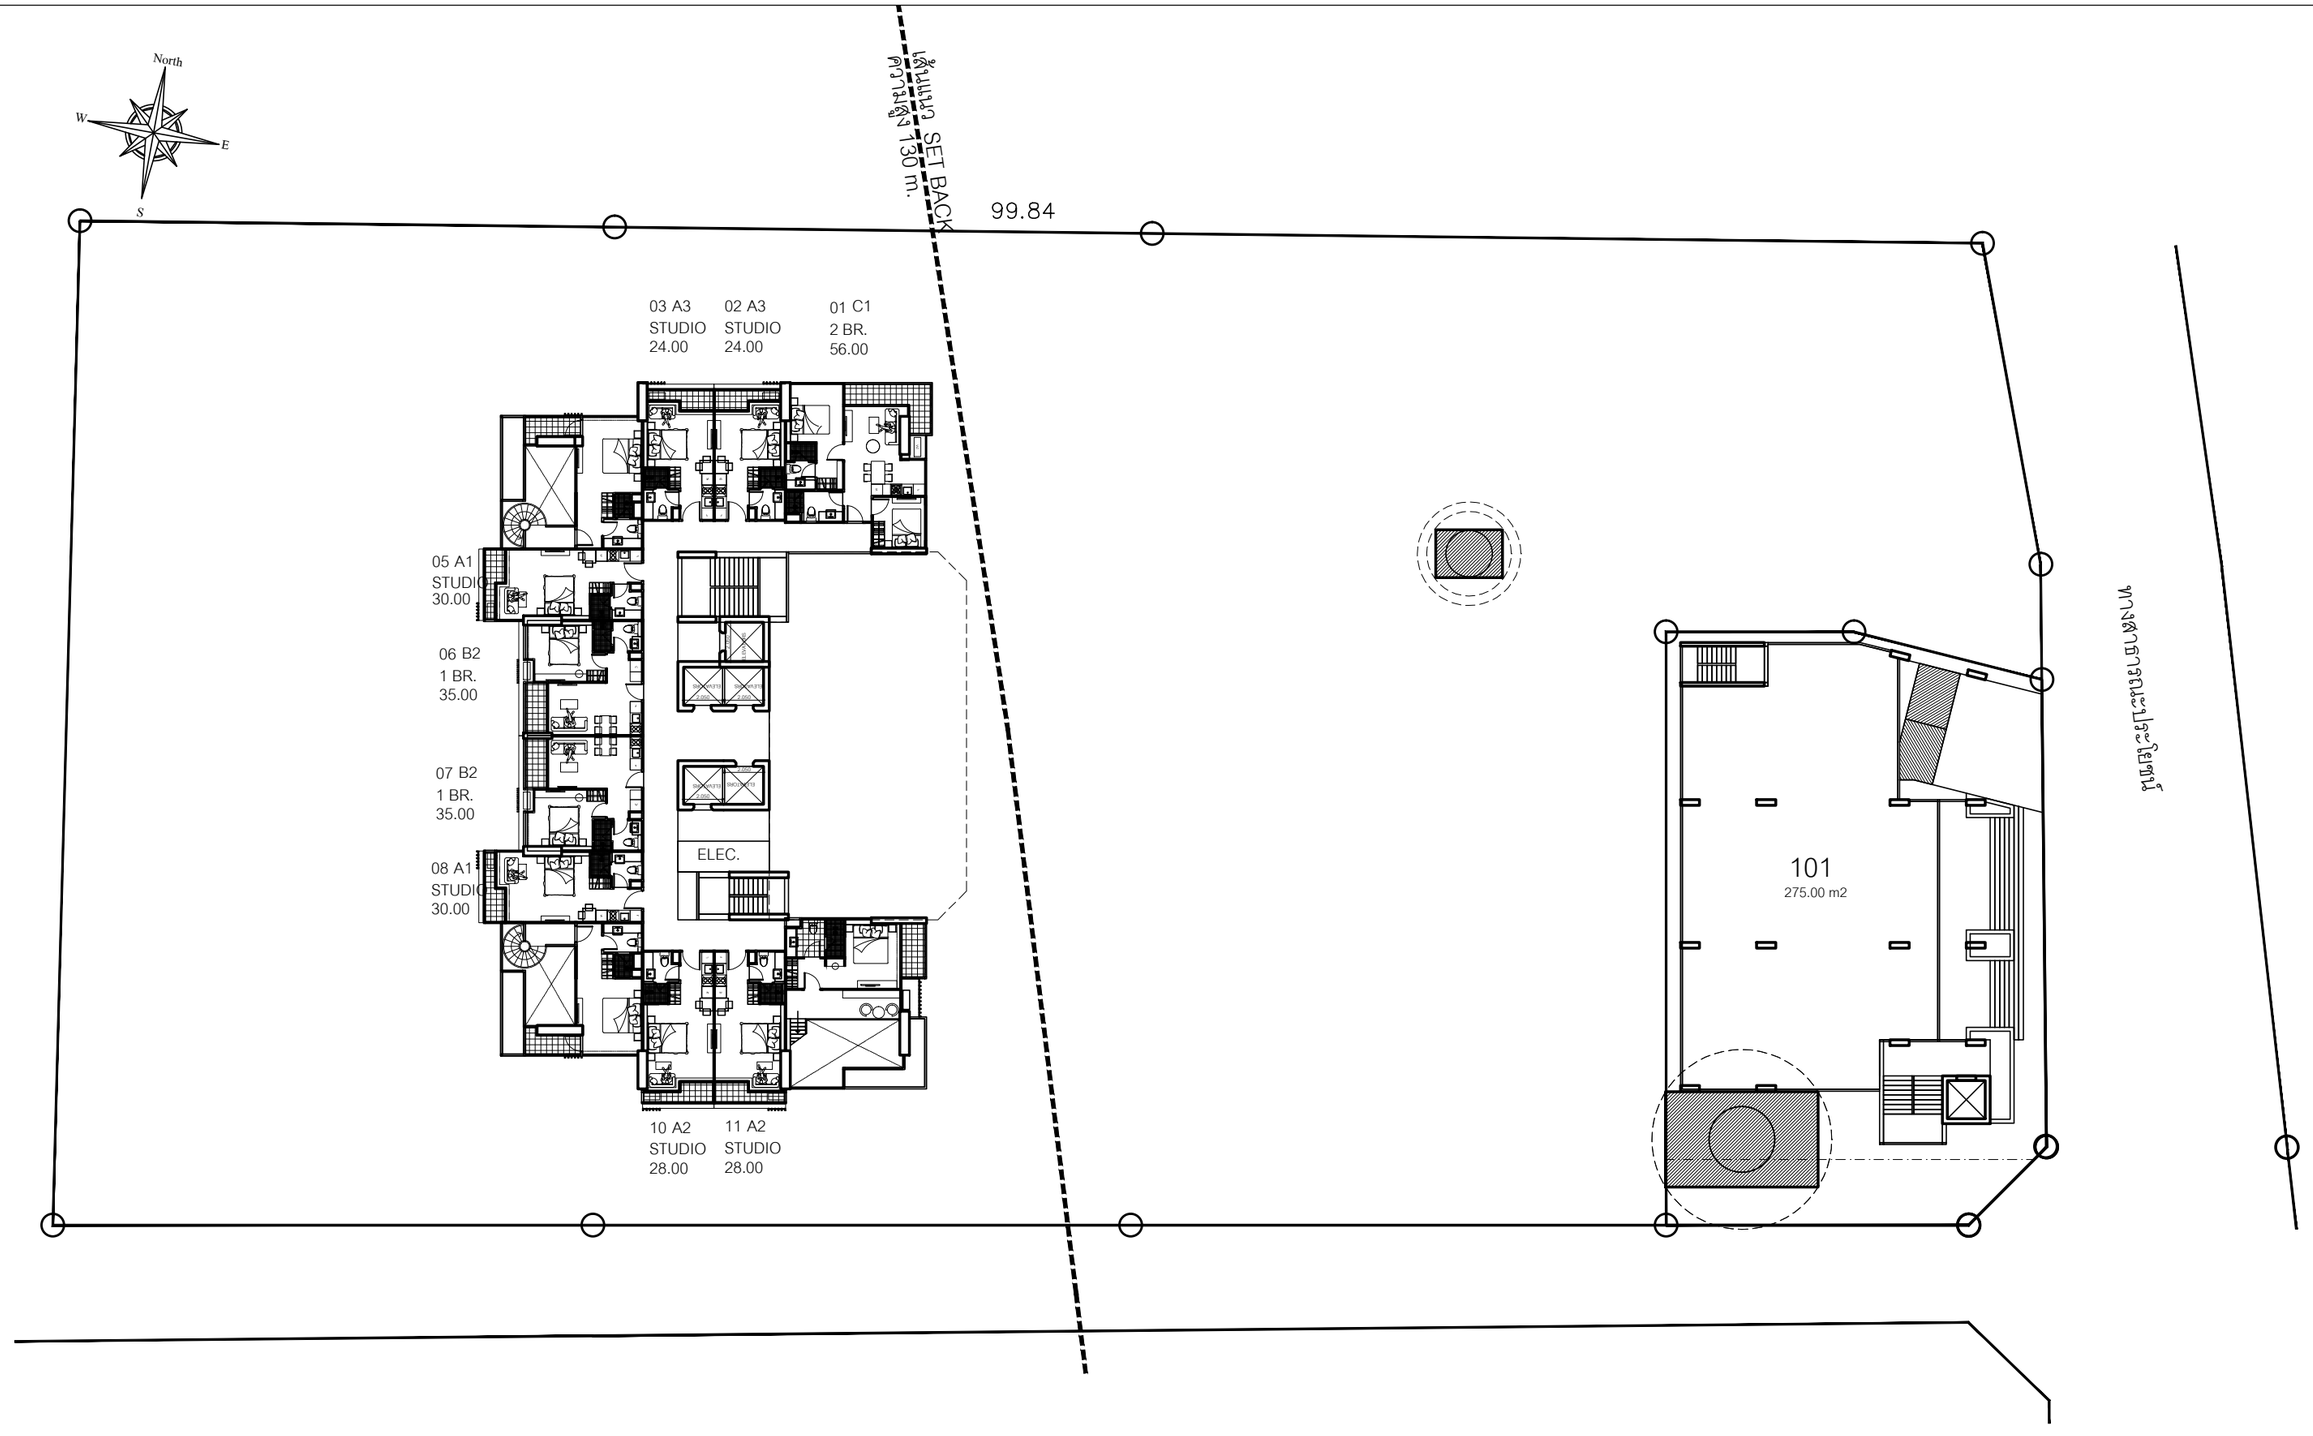

PROJECT AREA	4,767	m2
FAR 1:5	23,835	m2
OSR 30%	1,430	m2
พื้นที่ไม้ยืนต้น	715	m2

28th-30th-32nd-34th-36th Floor

SCALE 1:300

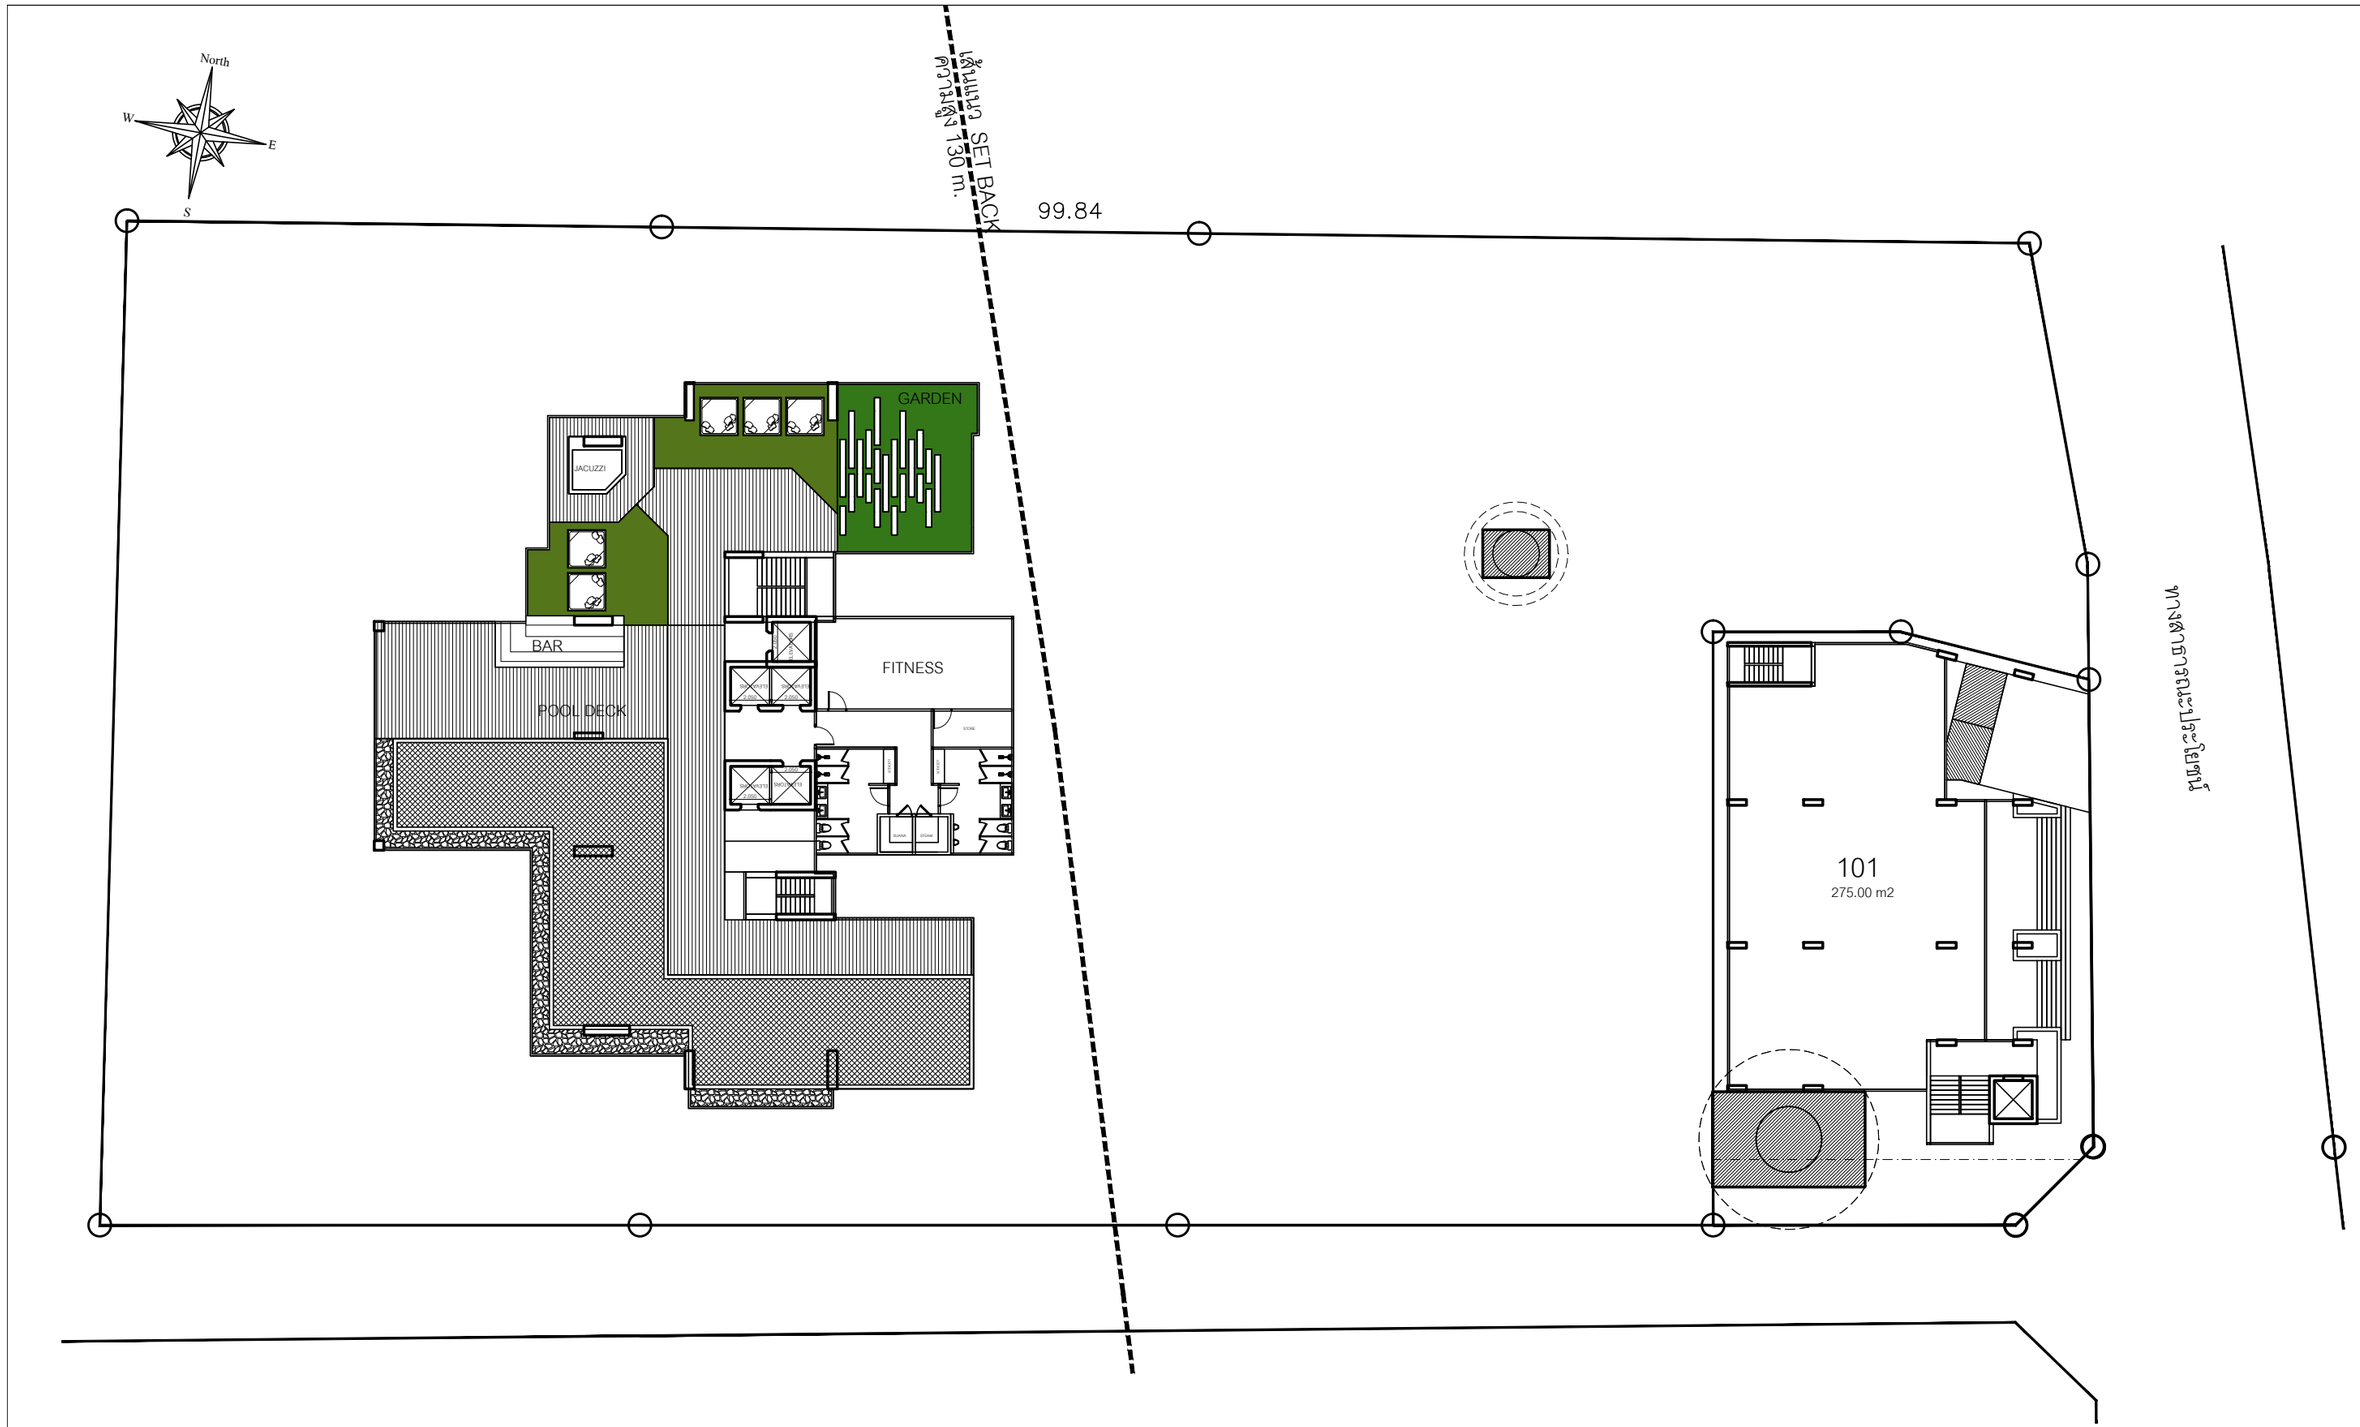

PROJECT AREA	4,767	m2
FAR 1:5	23,835	m2
OSR 30%	1,430	m2
พื้นที่ไม้ยืนต้น	715	m2

37th Floor

SCALE 1:300

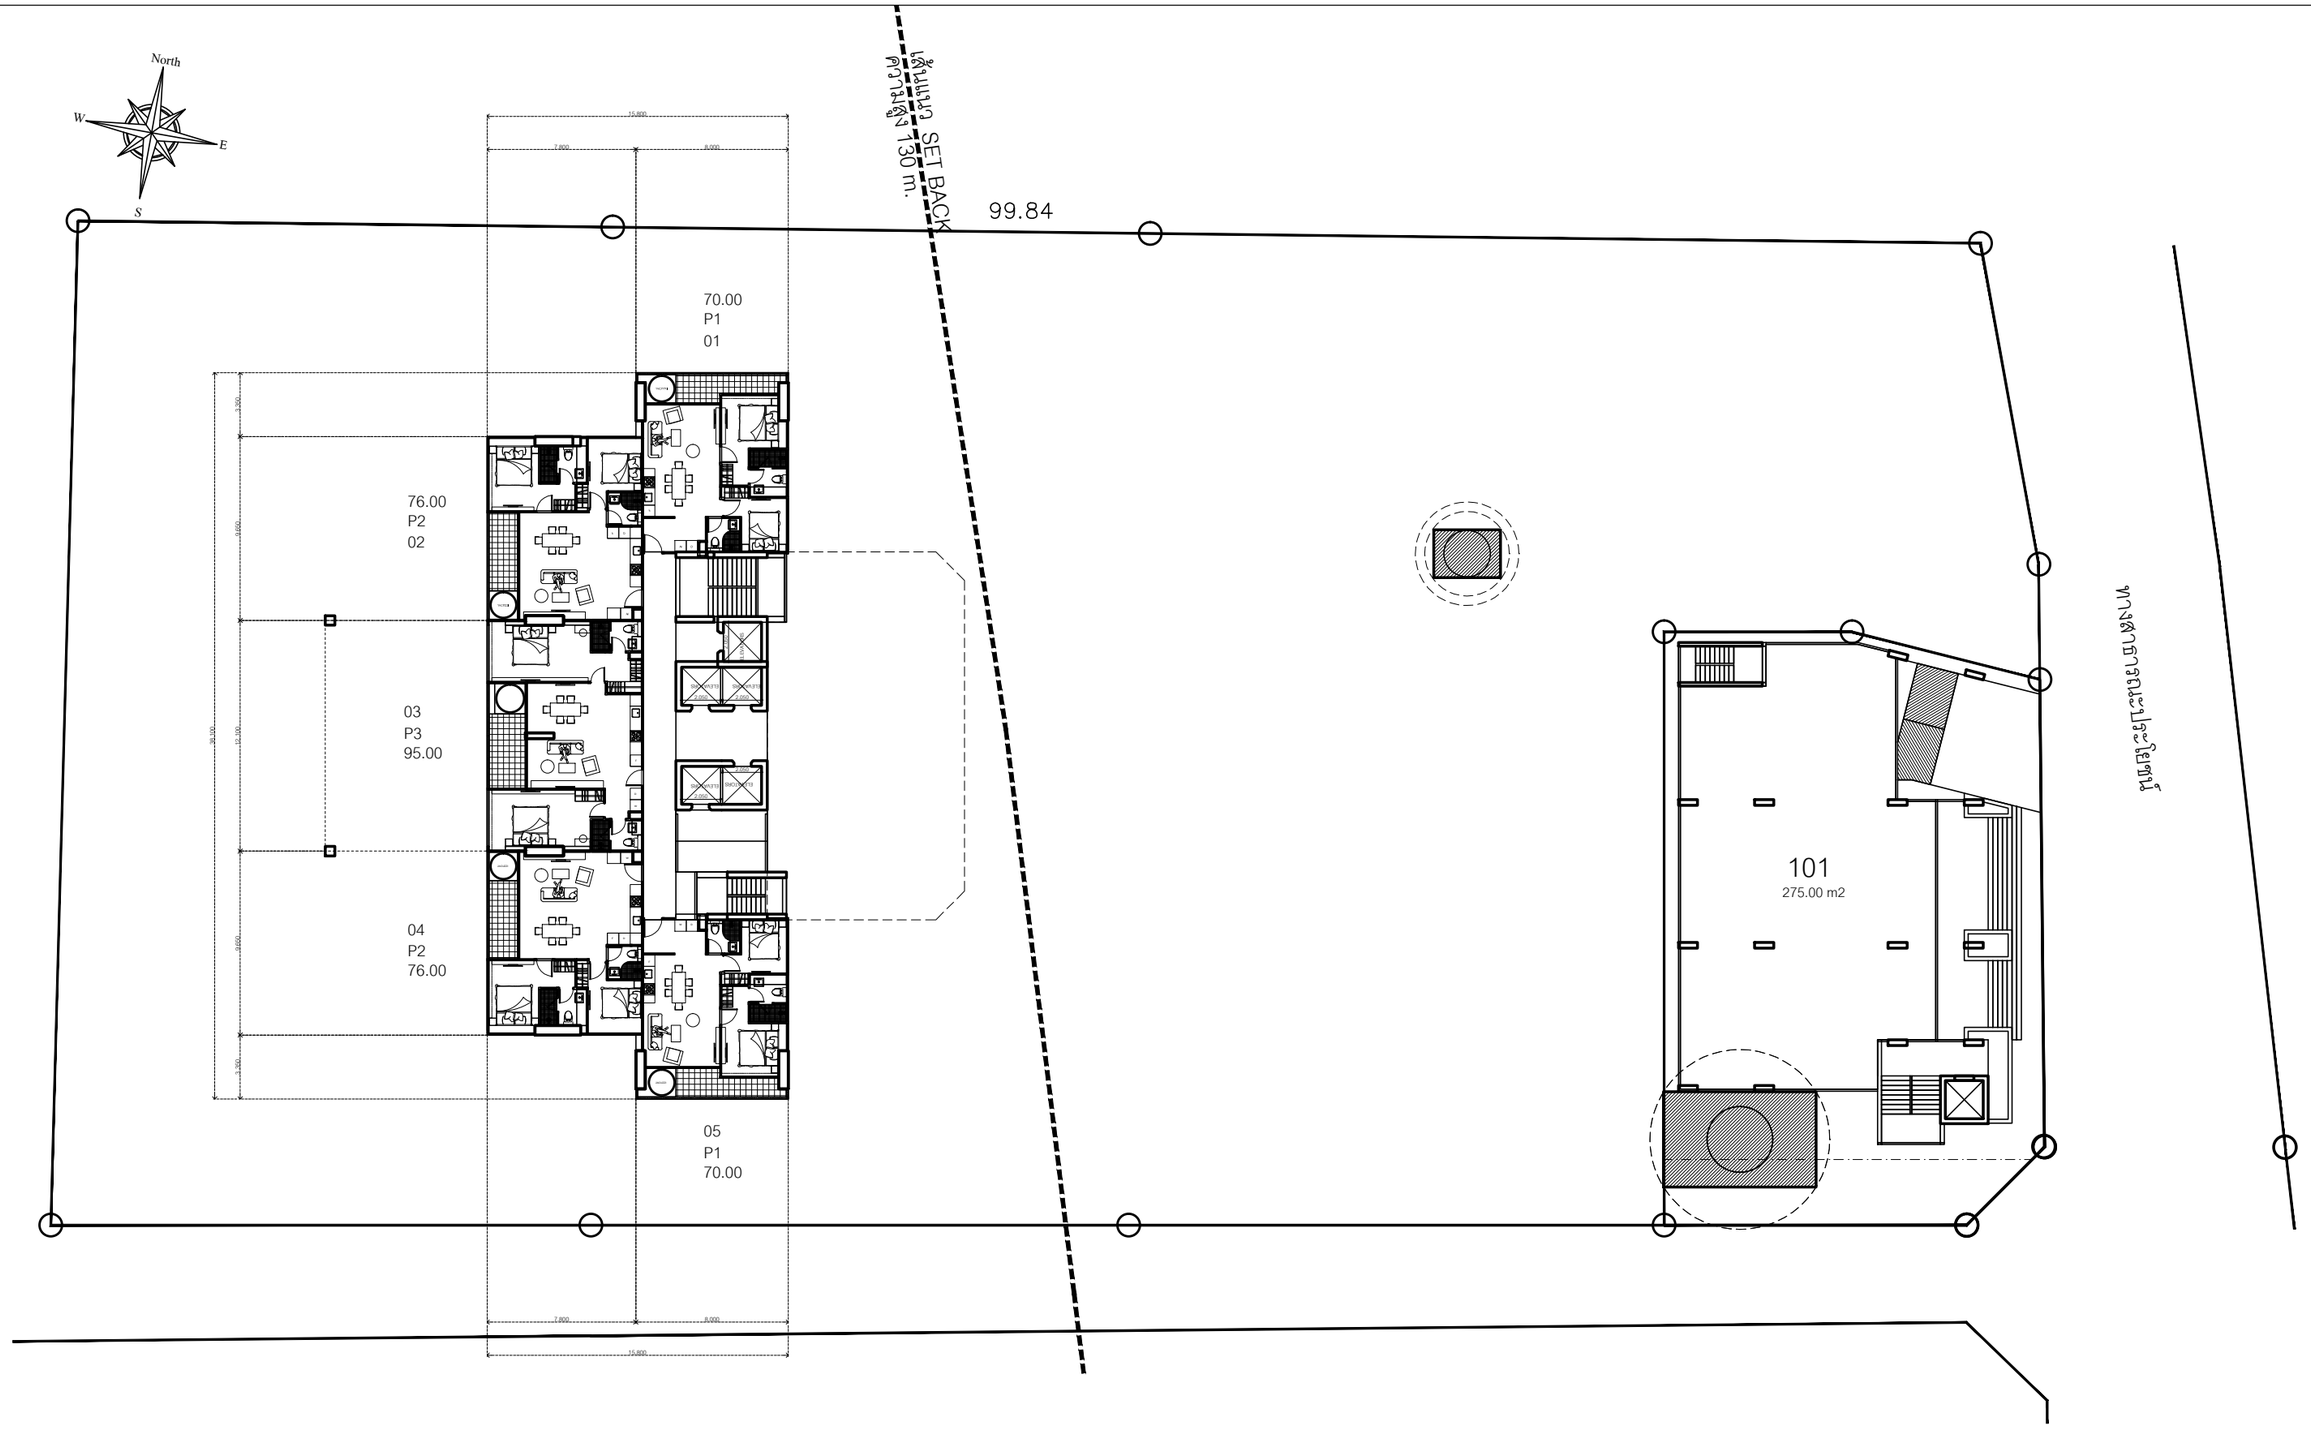

PROJECT AREA	4,767	m2
FAR 1:5	23,835	m2
OSR 30%	1,430	m2
พื้นที่ไม้ยืนต้น	715	m2

38th Floor

SCALE 1:300

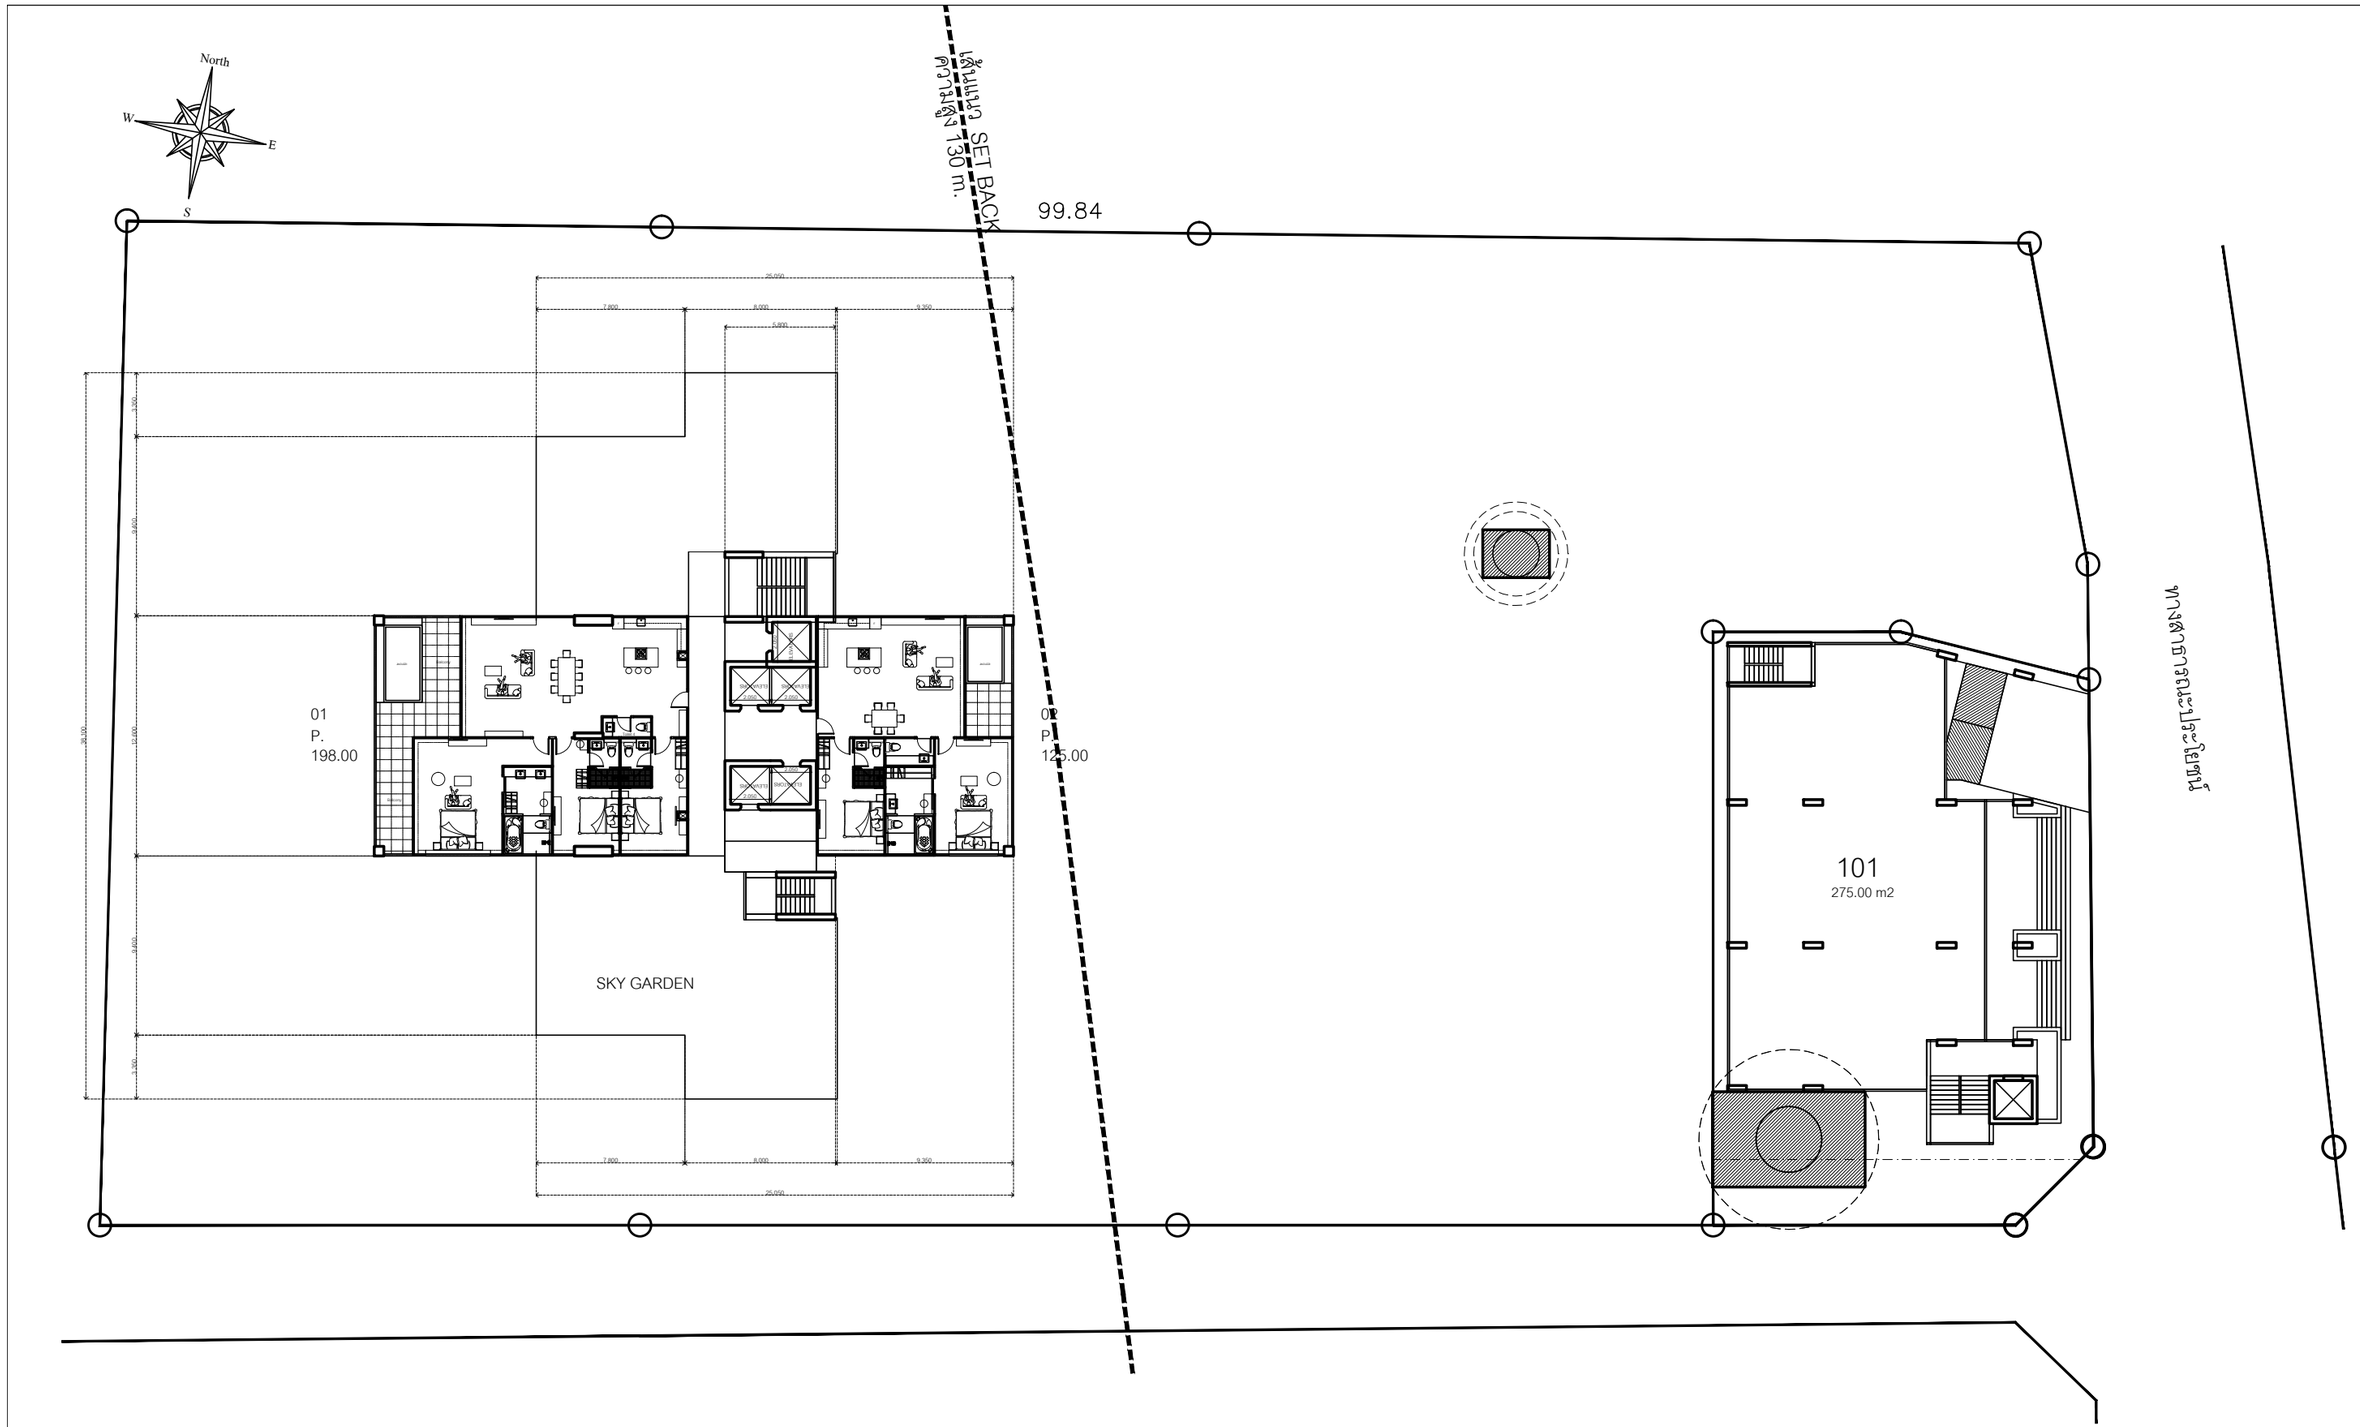

PROJECT AREA	4,767	m2
FAR 1:5	23,835	m2
OSR 30%	1,430	m2
พื้นที่ไม้ยืนต้น	715	m2

39th Floor

SCALE 1:300

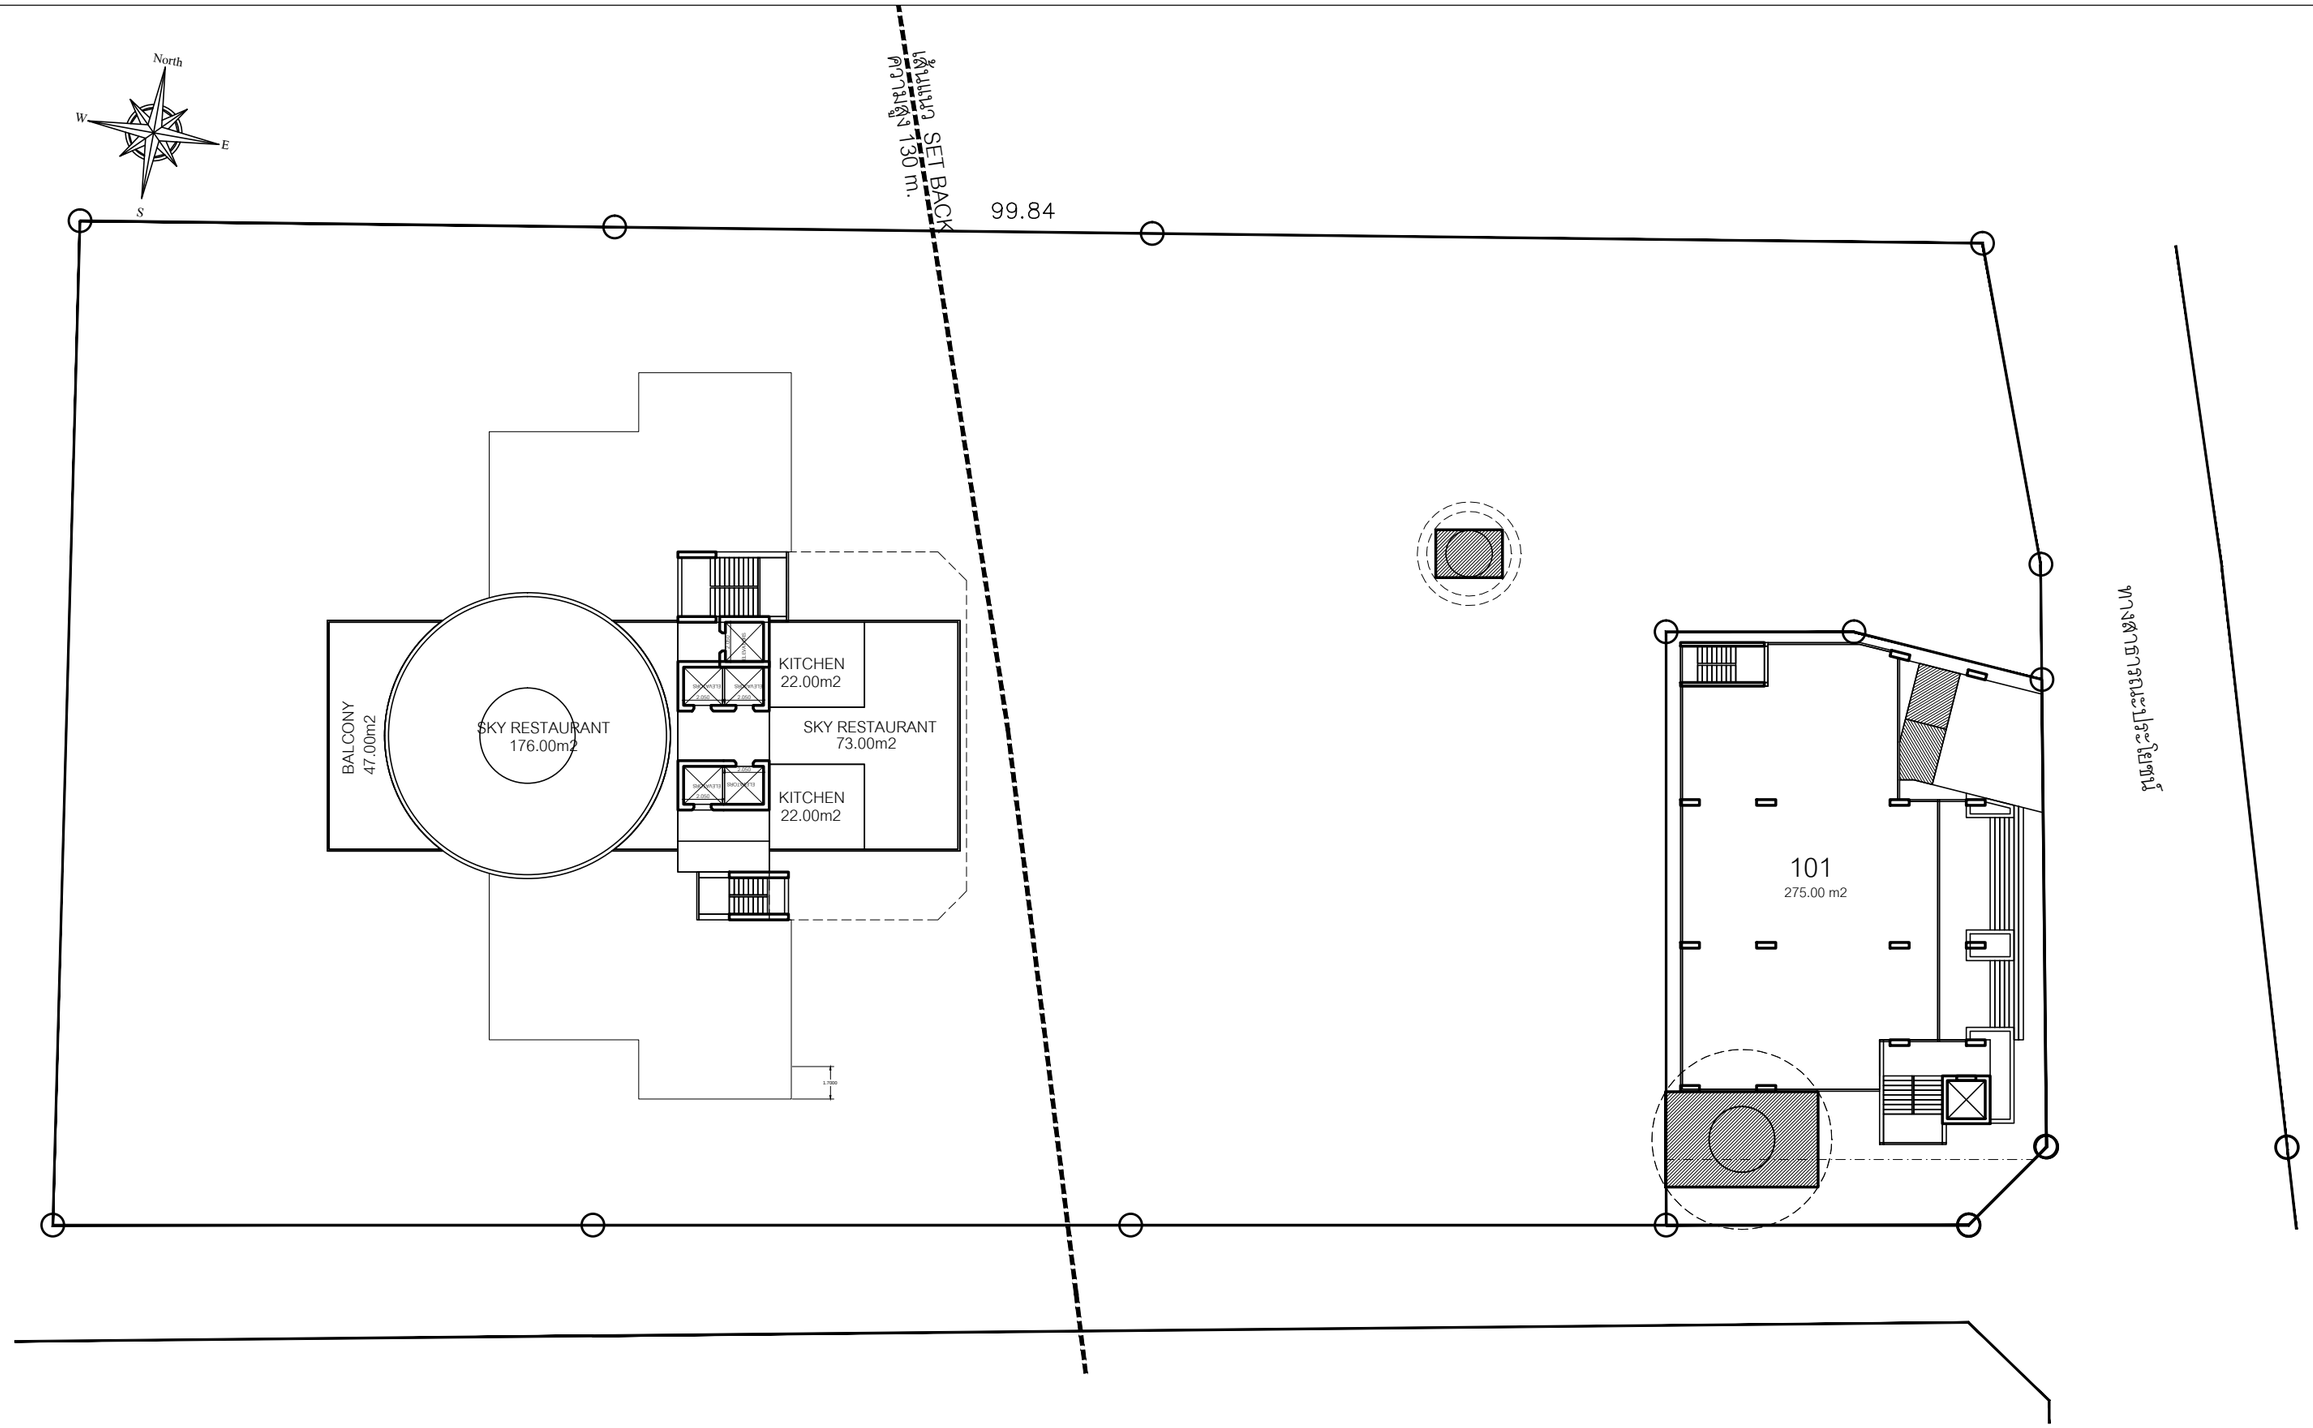

PROJECT AREA	4,767	m2
FAR 1:5	23,835	m2
OSR 30%	1,430	m2
พื้นที่ไม้ยืนต้น	715	m2

40th Floor

SCALE 1:300

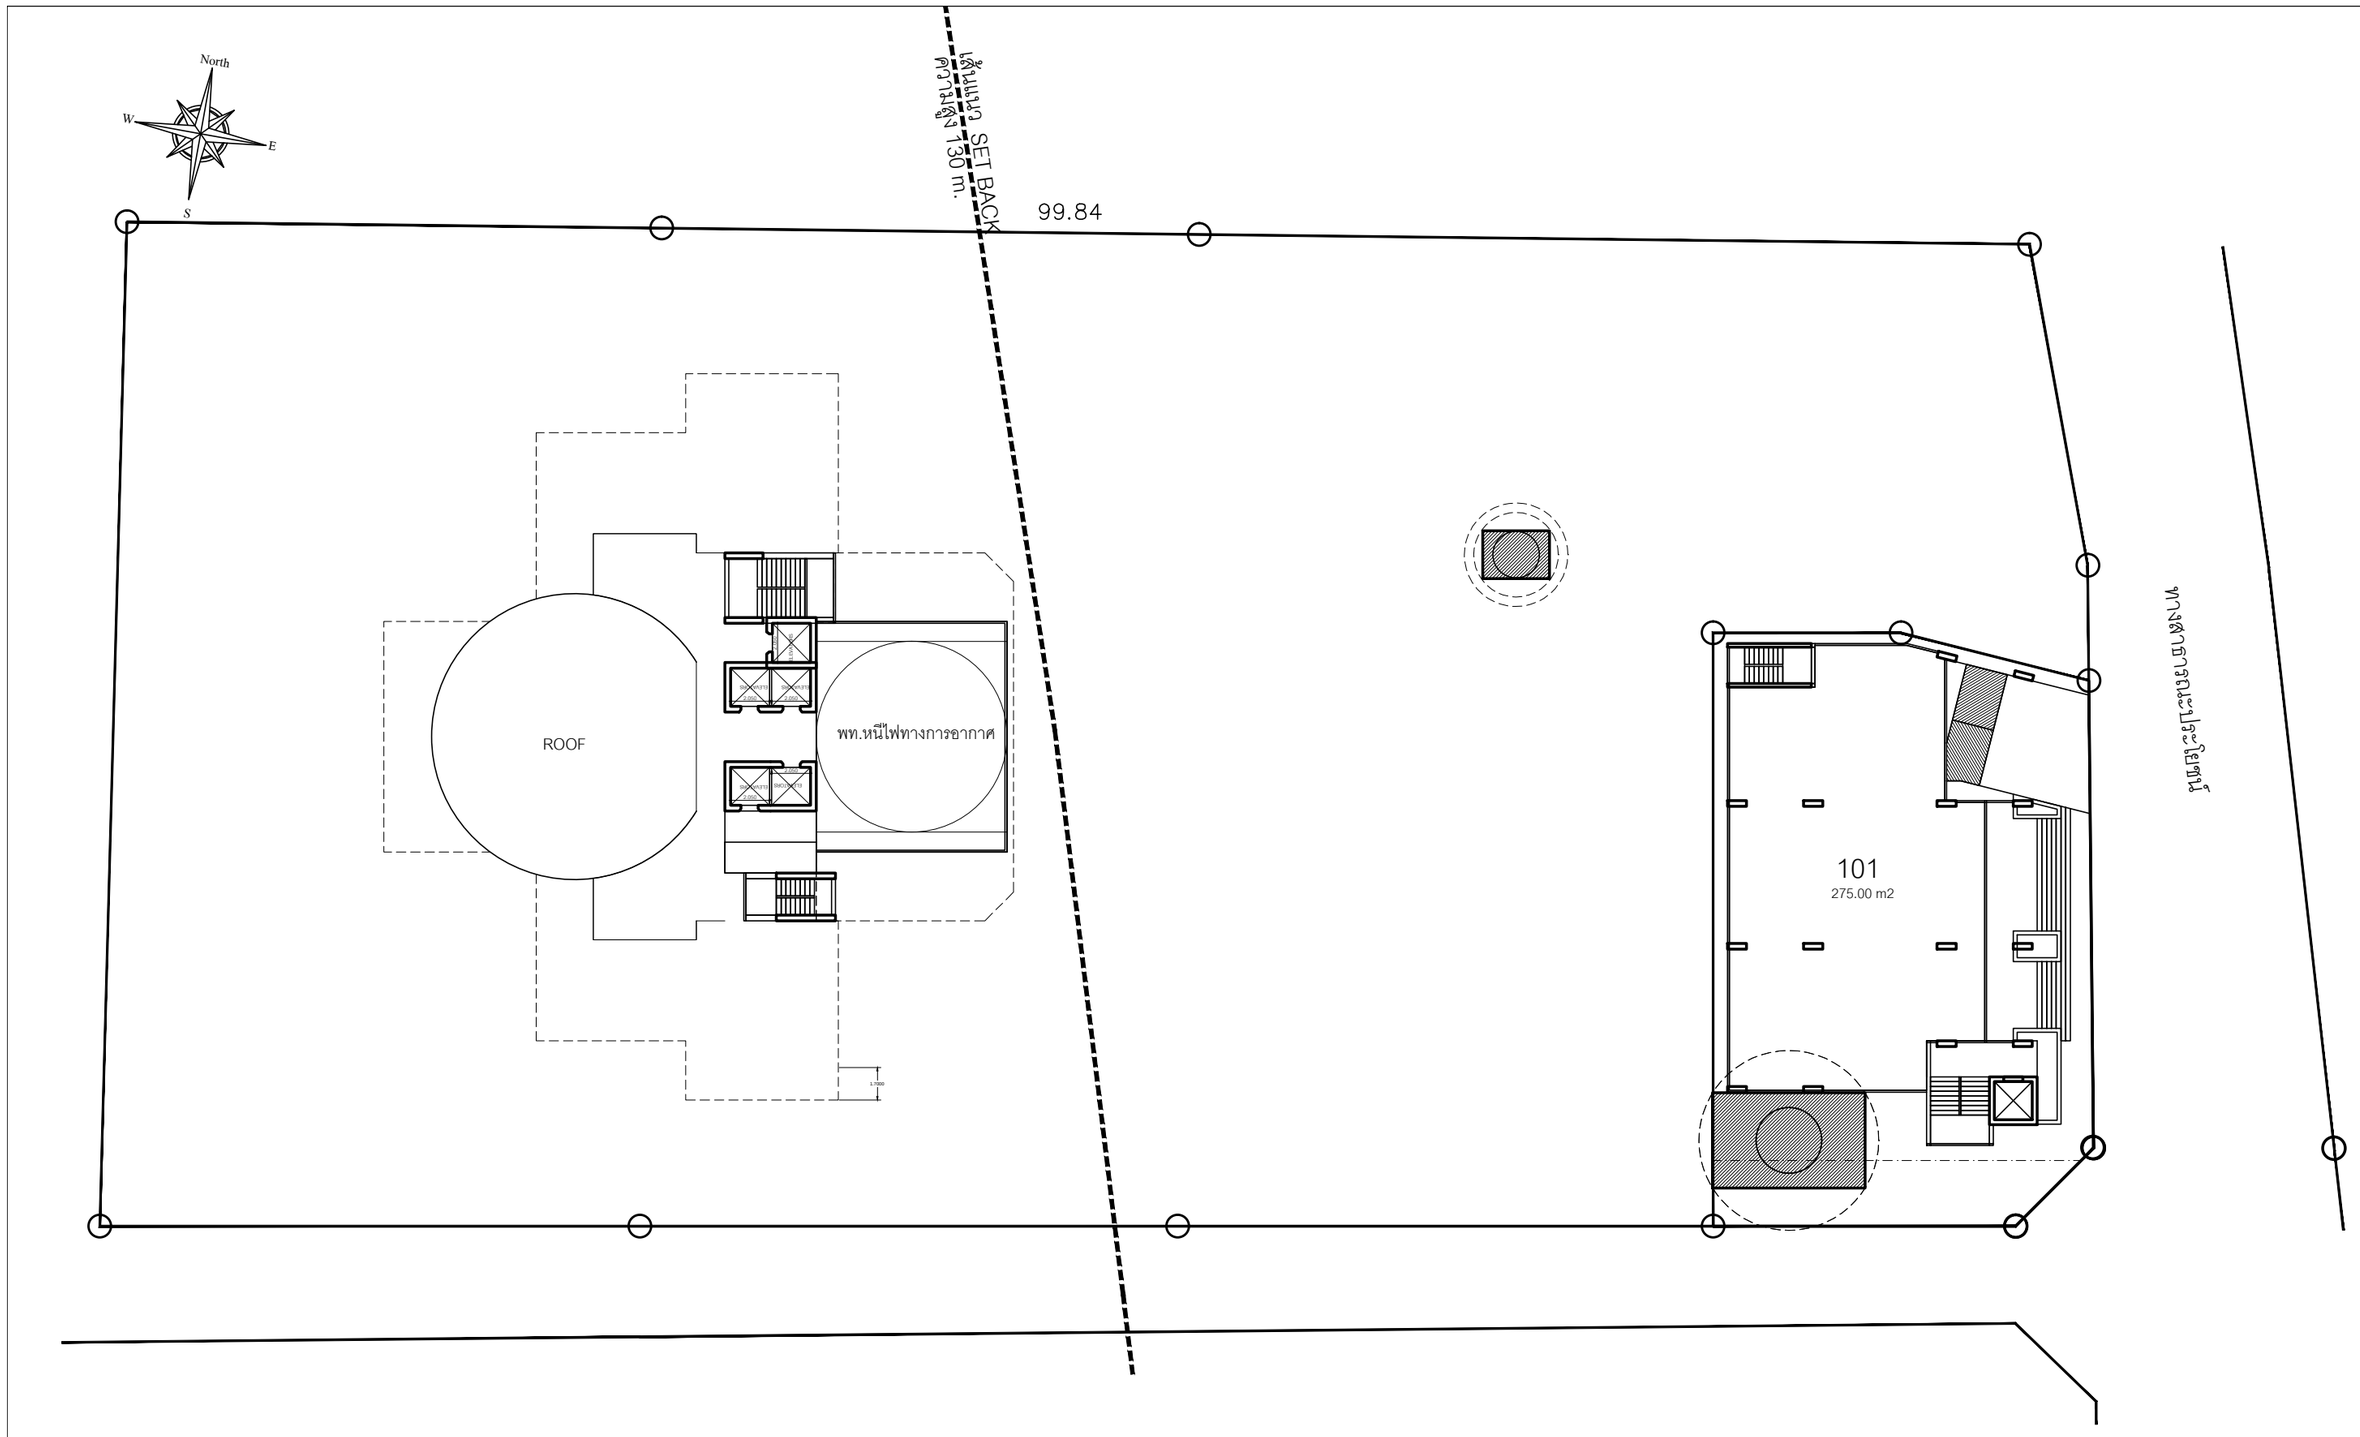

PROJECT AREA	4,767	m2
FAR 1:5	23,835	m2
OSR 30%	1,430	m2
พื้นที่ไม้ยืนต้น	715	m2

ROOF

SCALE 1:300

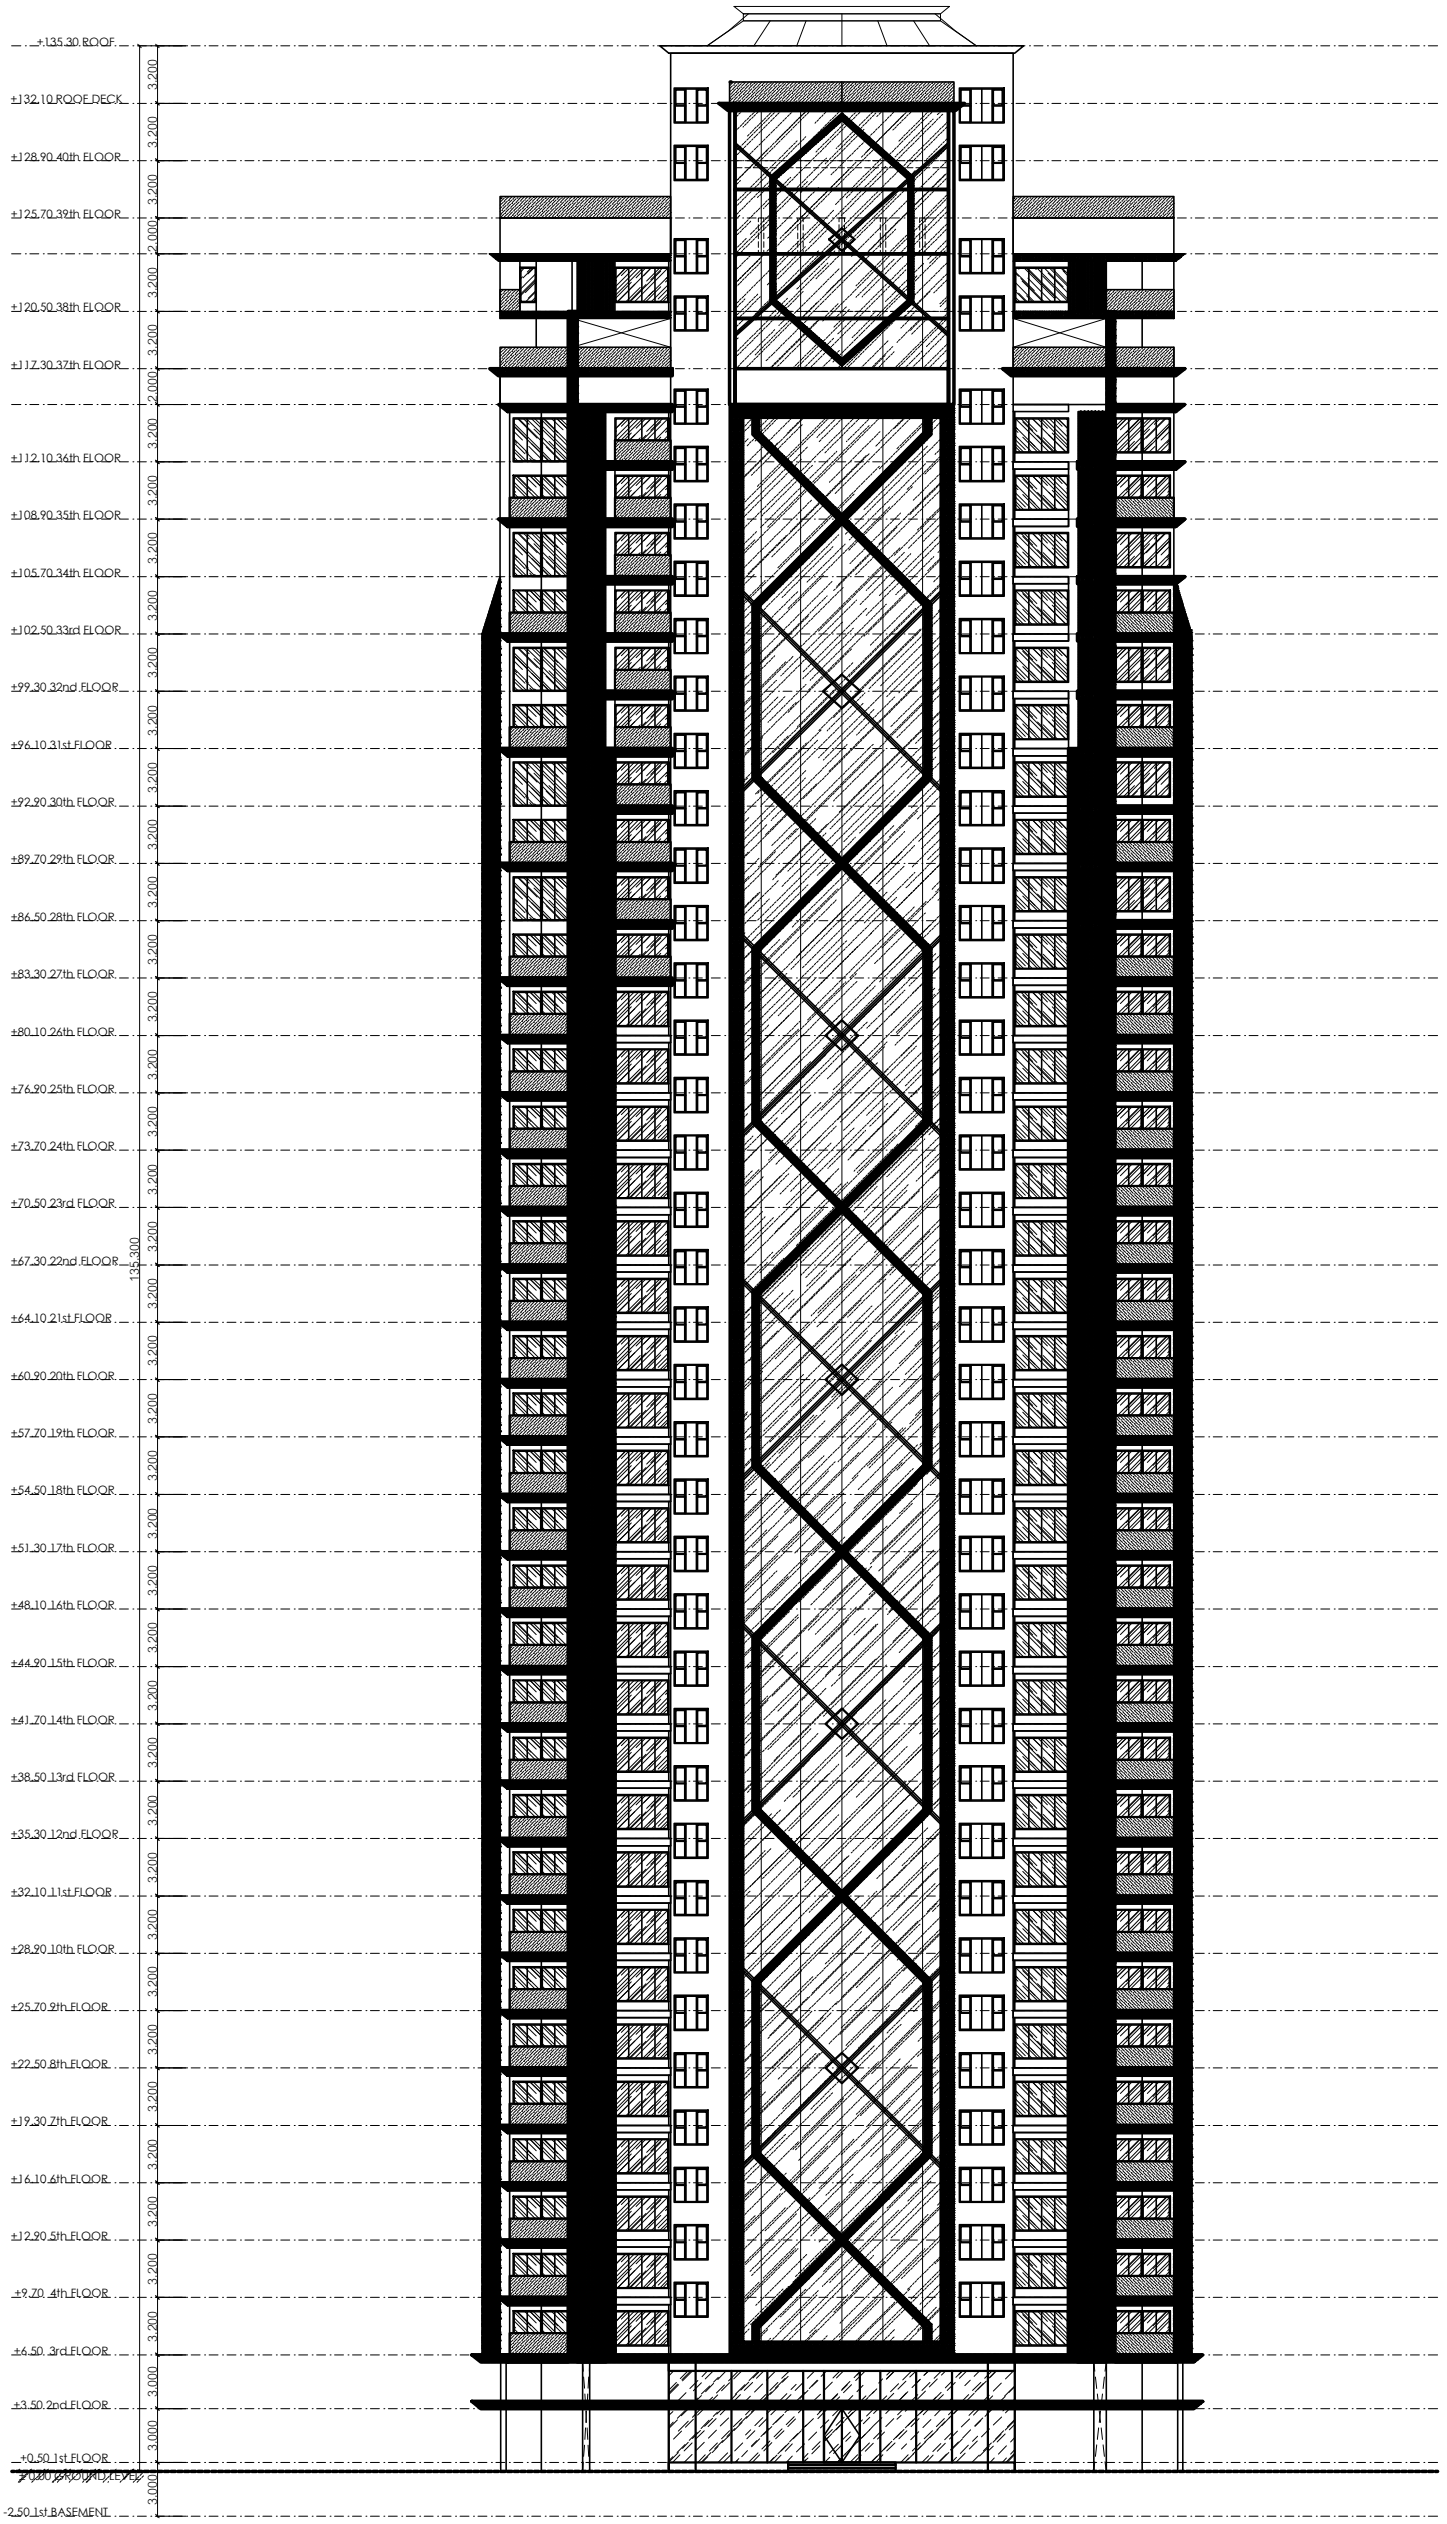

A35 ARCHITECT.

ELEVATION A

SCALE 1:400

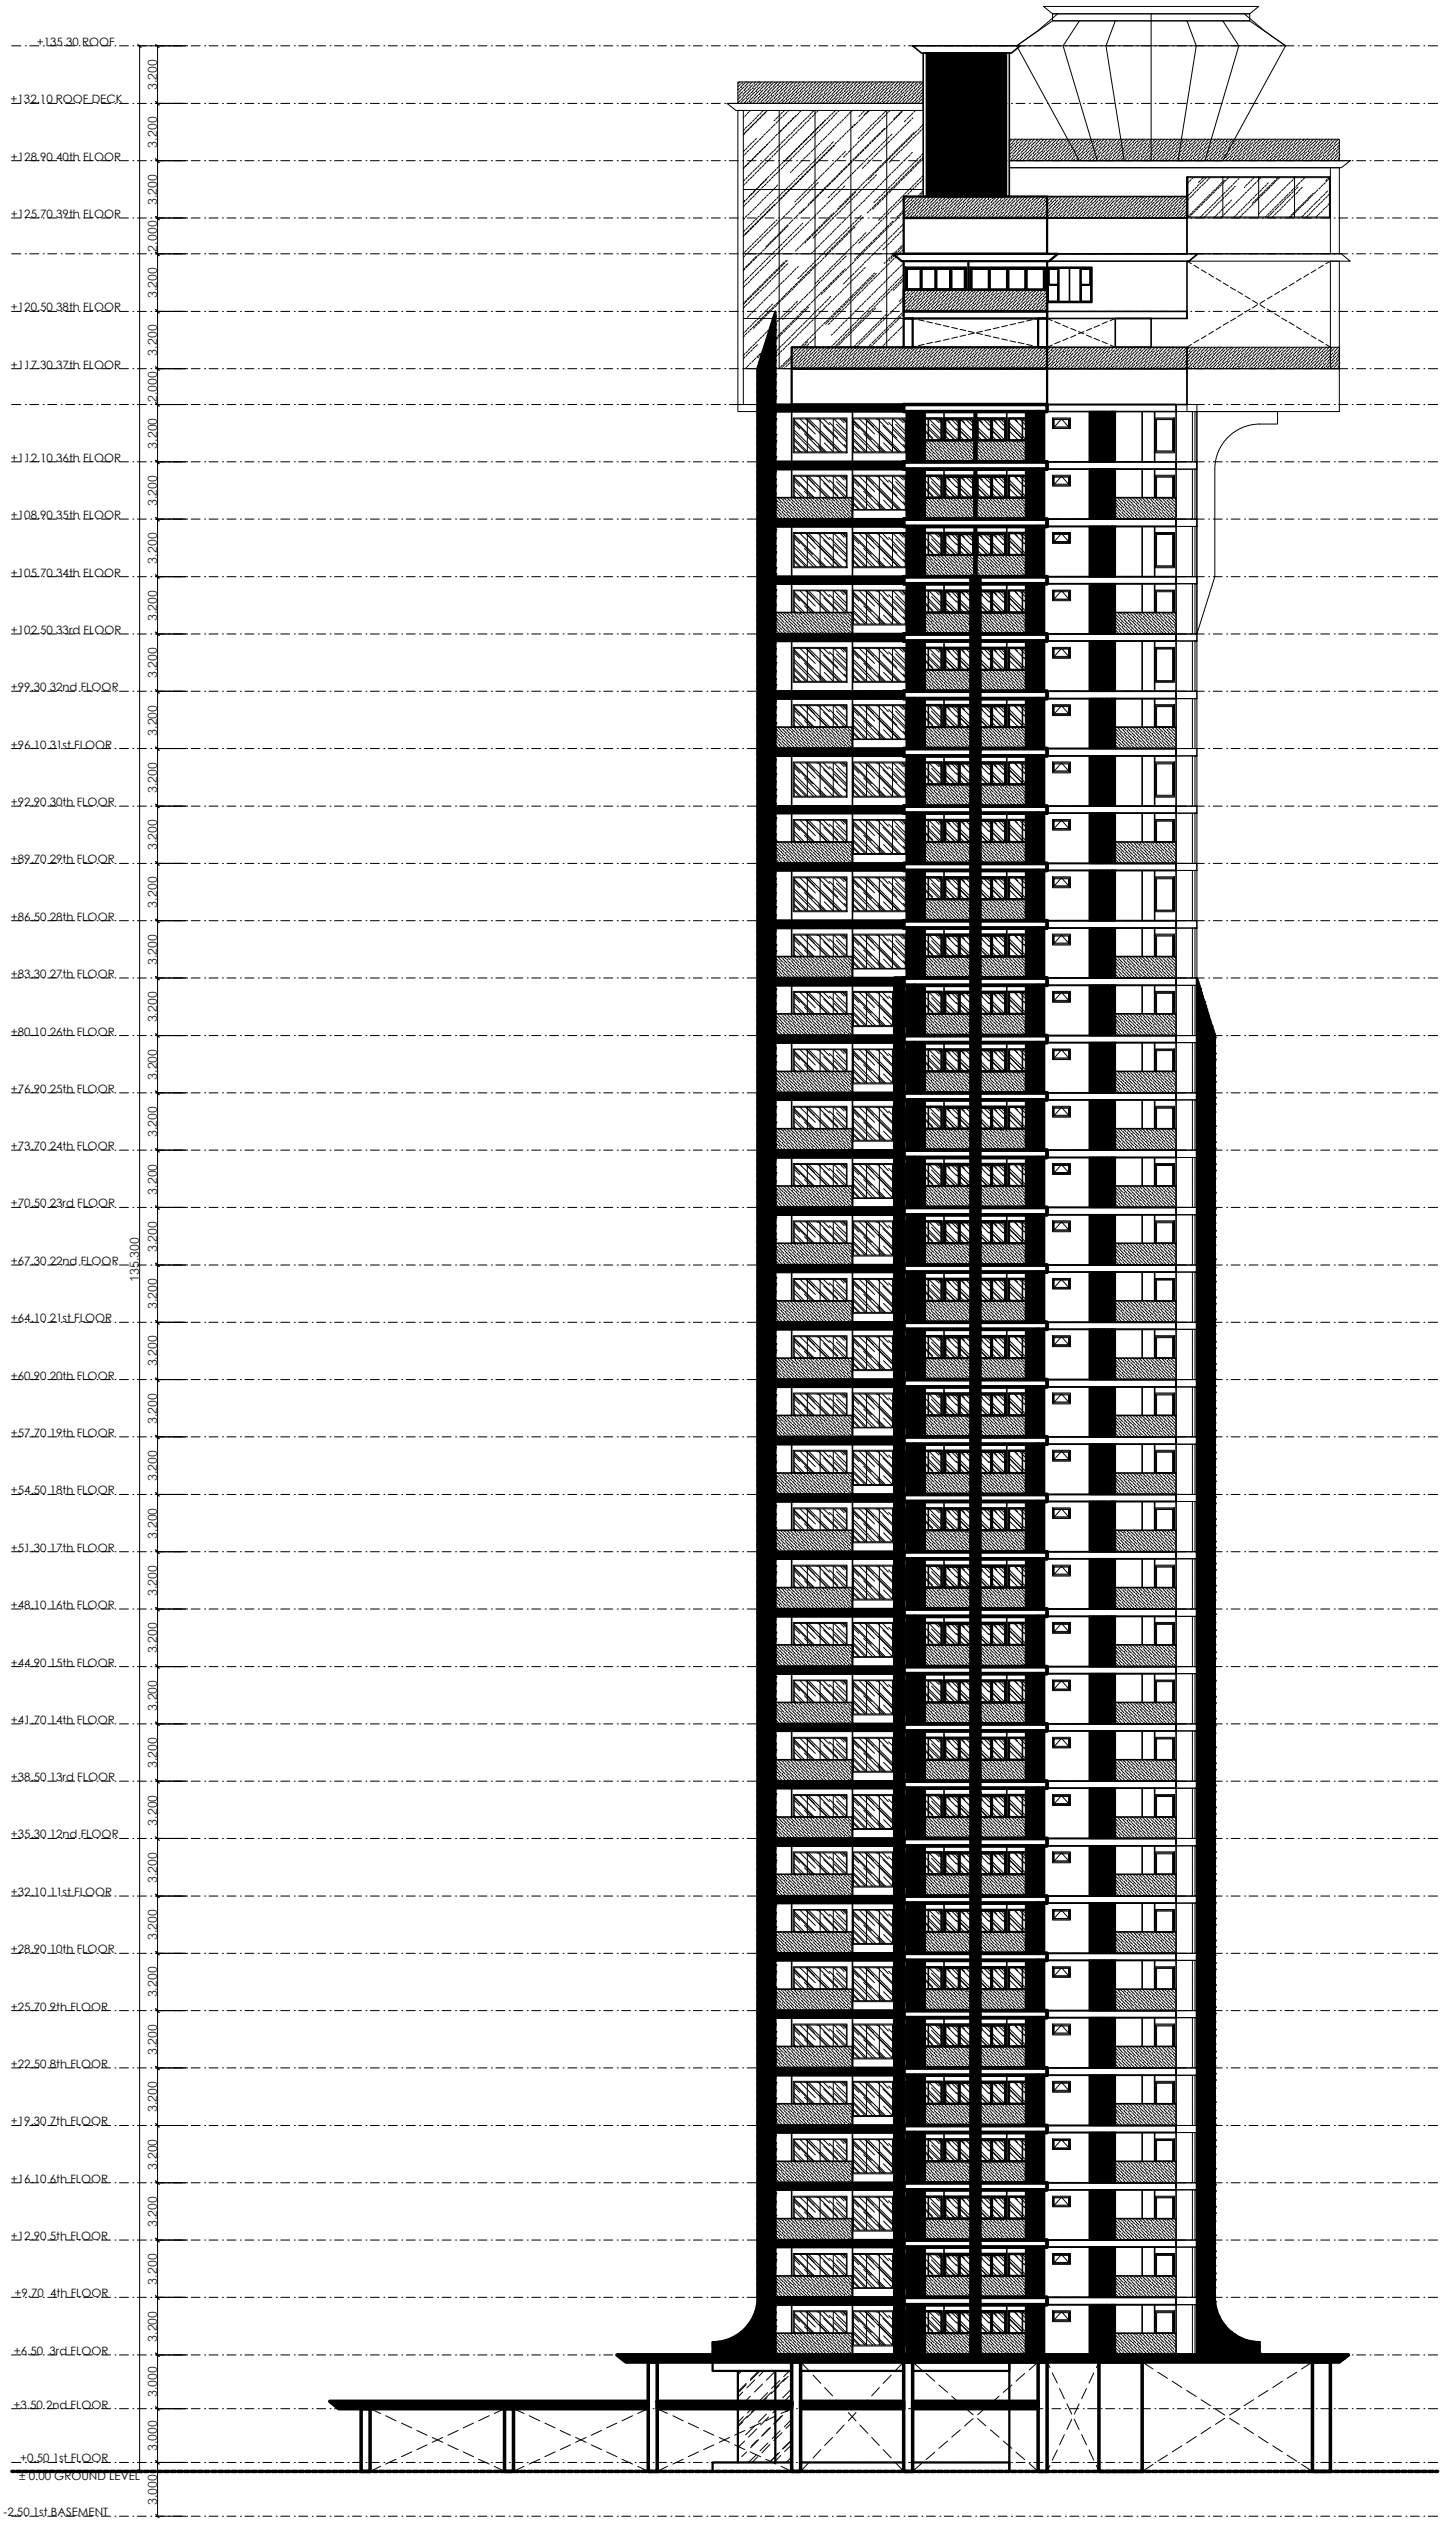

A35 ARCHITECT.
บริษัท เอ35 สถาปนิก จำกัด

ELEVATION B

SCALE 1:400

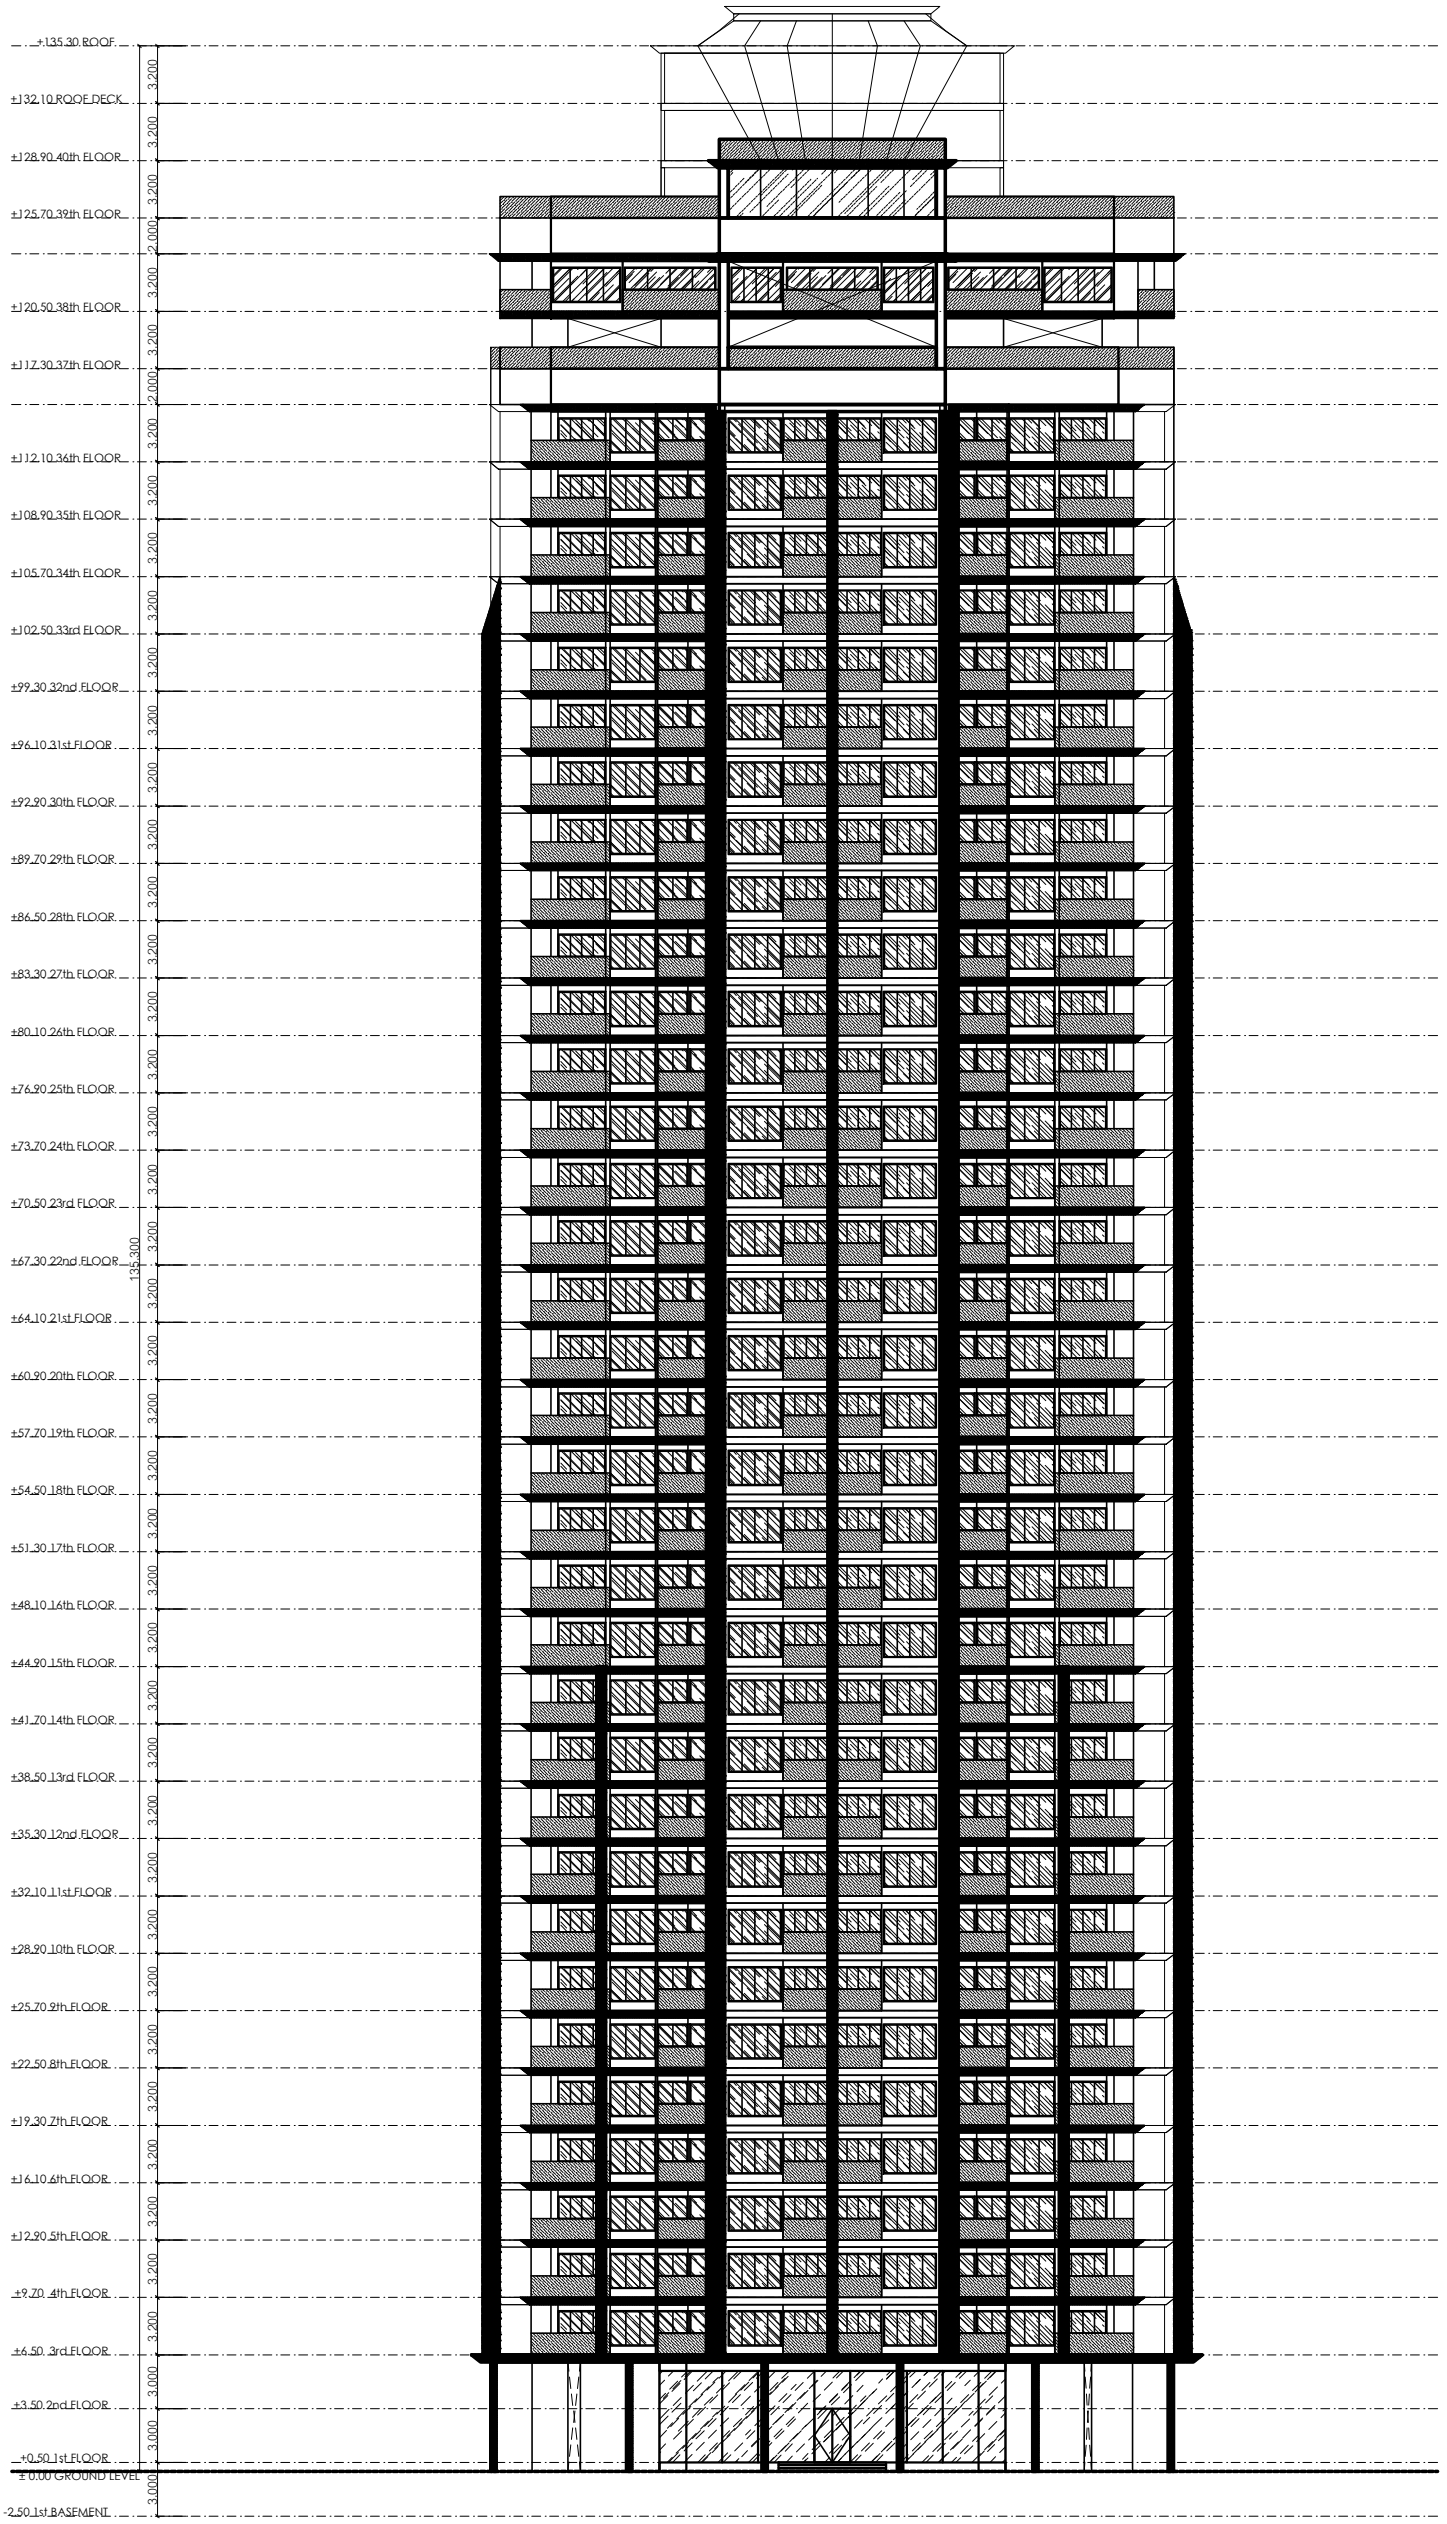

A35 ARCHITECT.
บริษัท เอ35 สถาปนิก จำกัด

ELEVATION C

SCALE 1:400

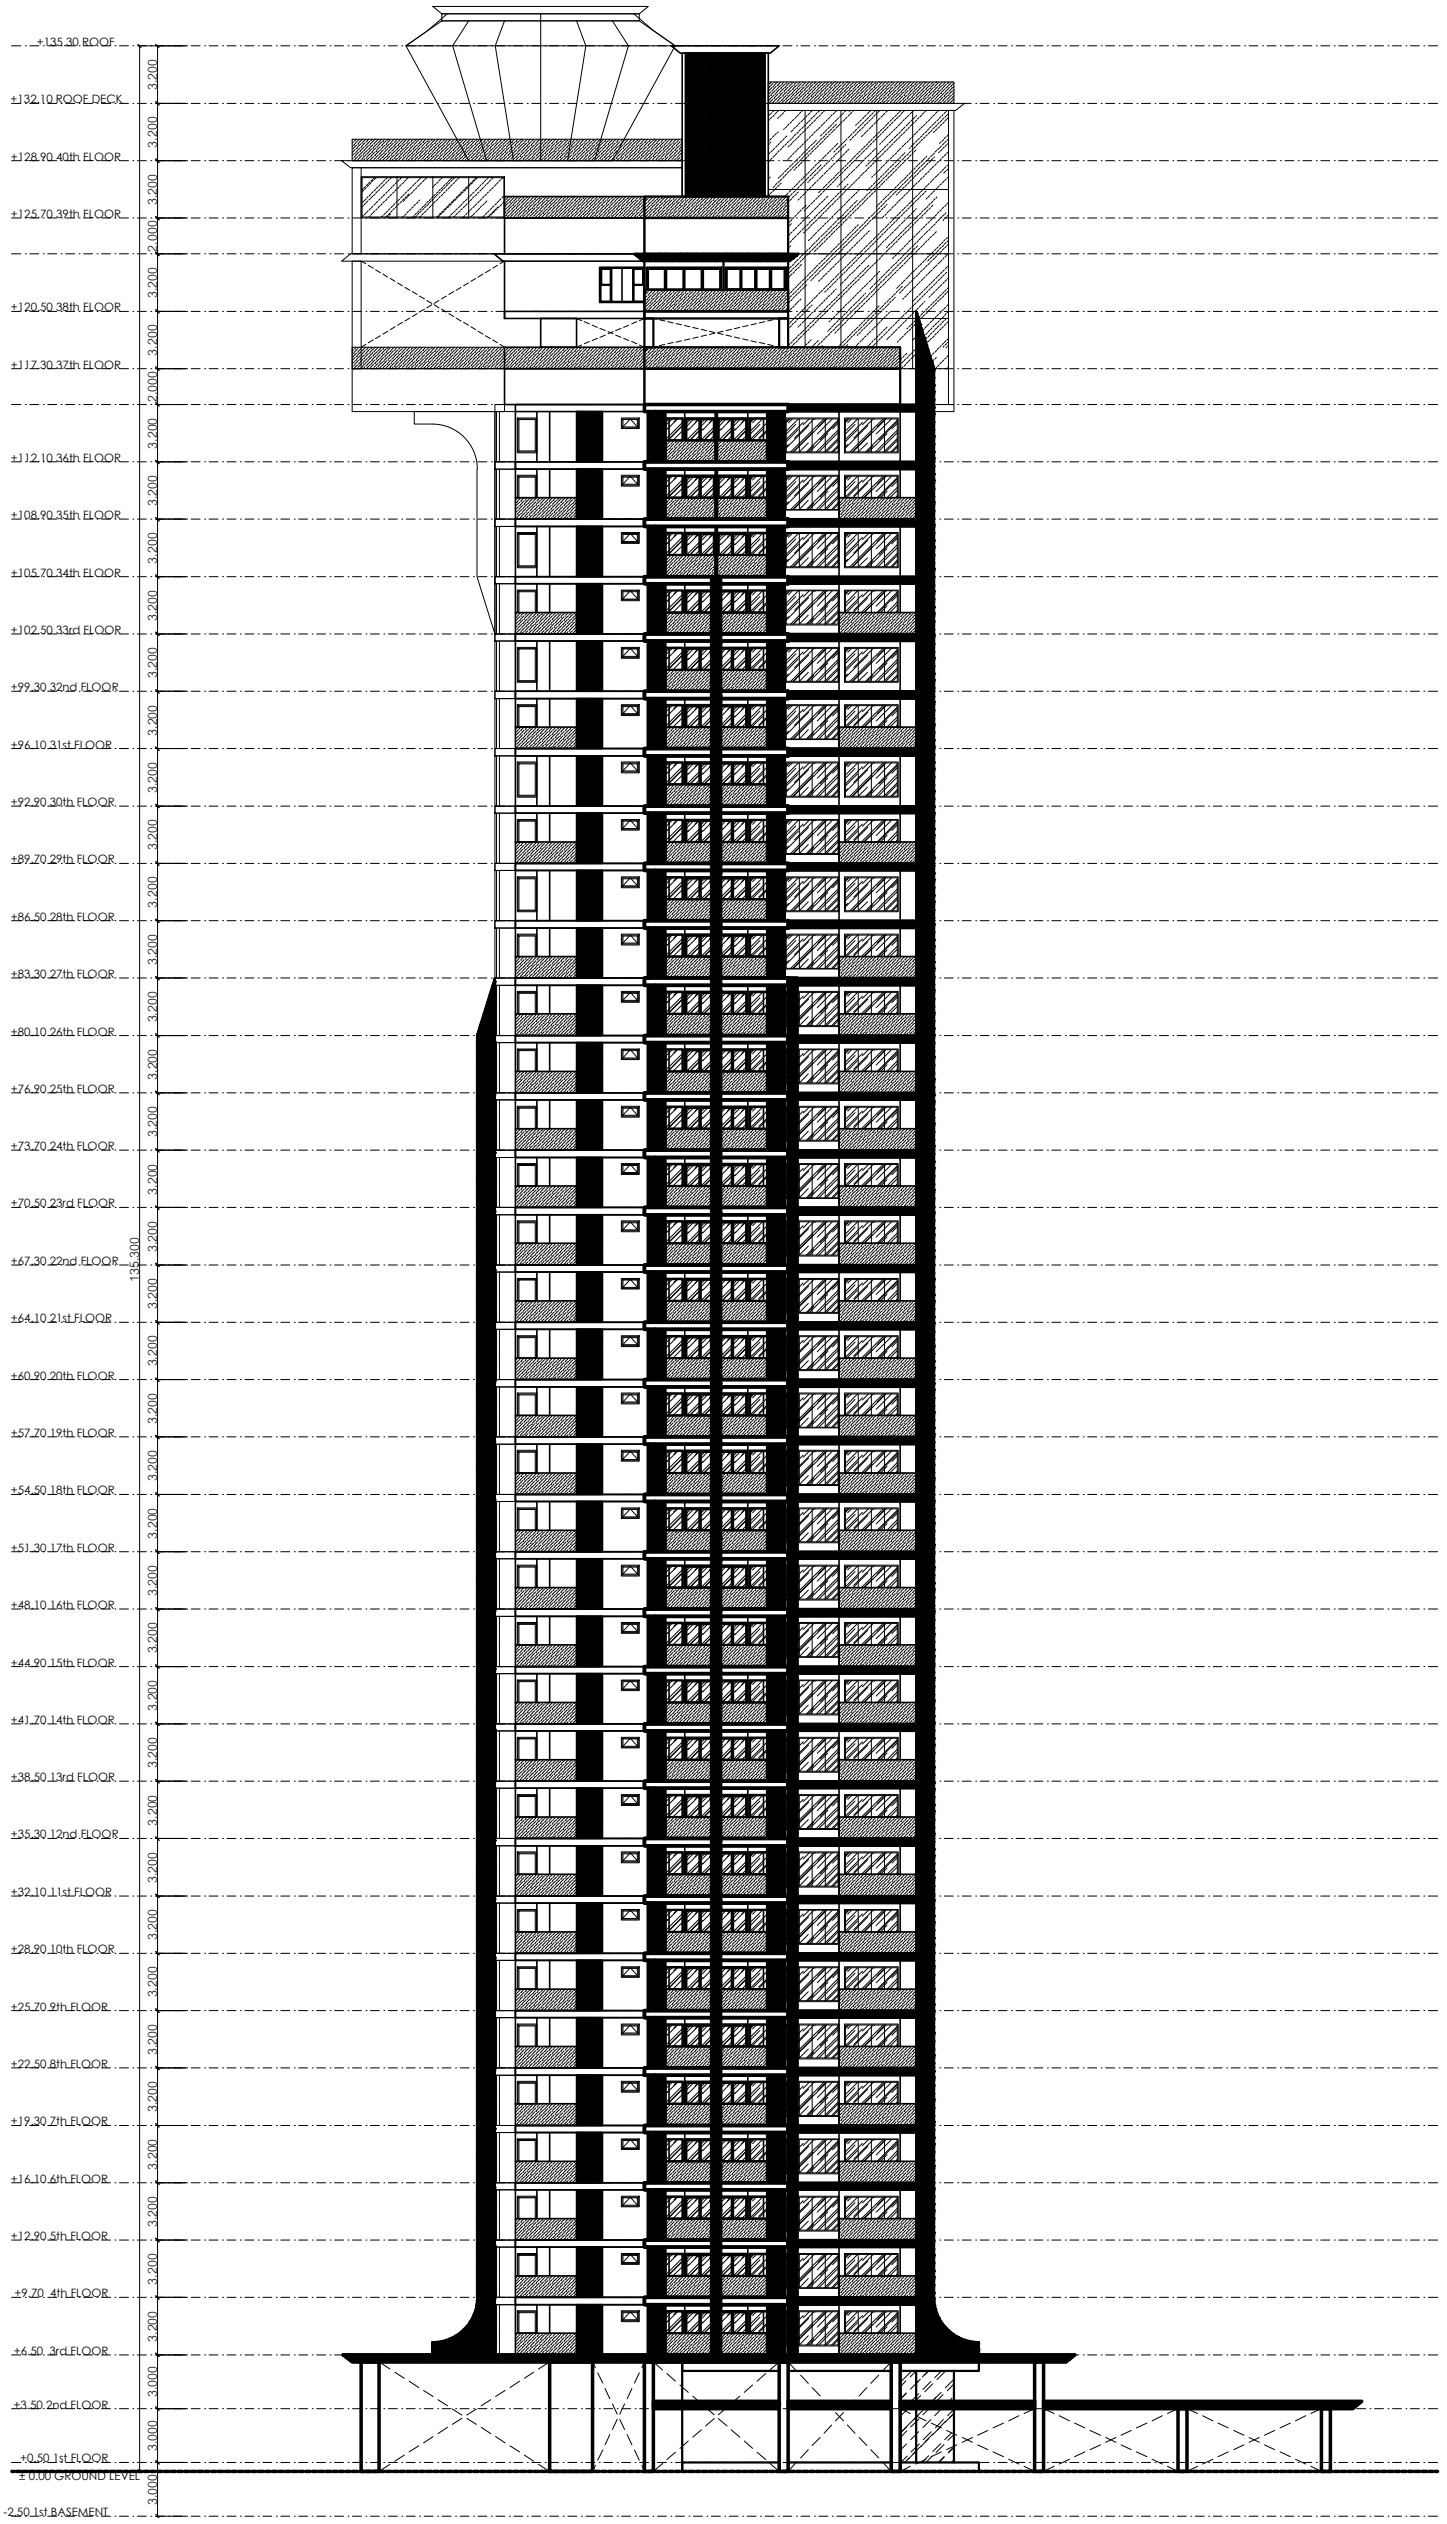

A35 ARCHITECT.
บริษัท เอ35 สถาปนิก จำกัด

ELEVATION D

SCALE 1:400

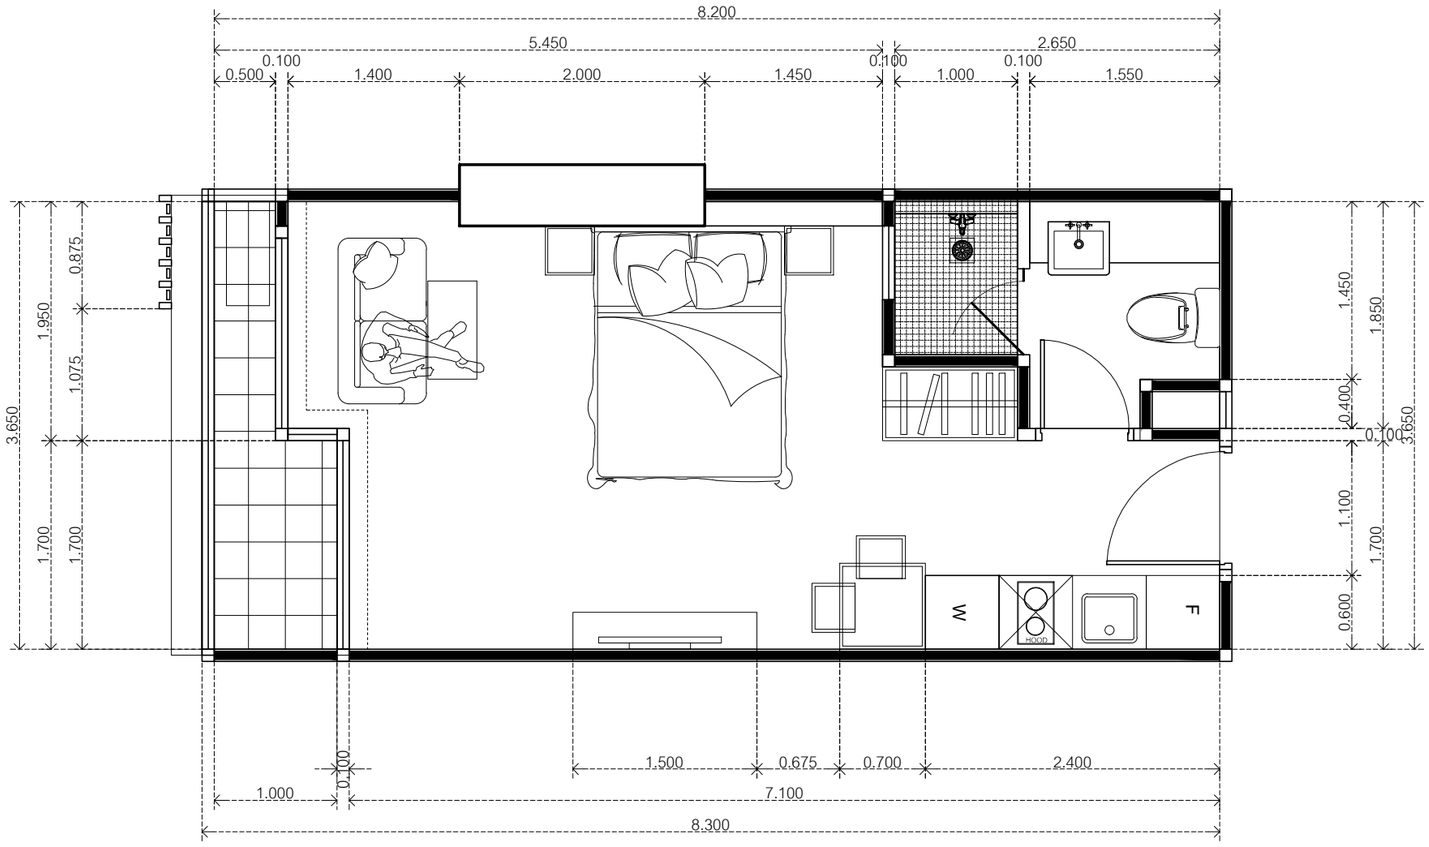

TYPE A1

STUDIO	
AREA 30.00	sq.m.

SCALE 1:50

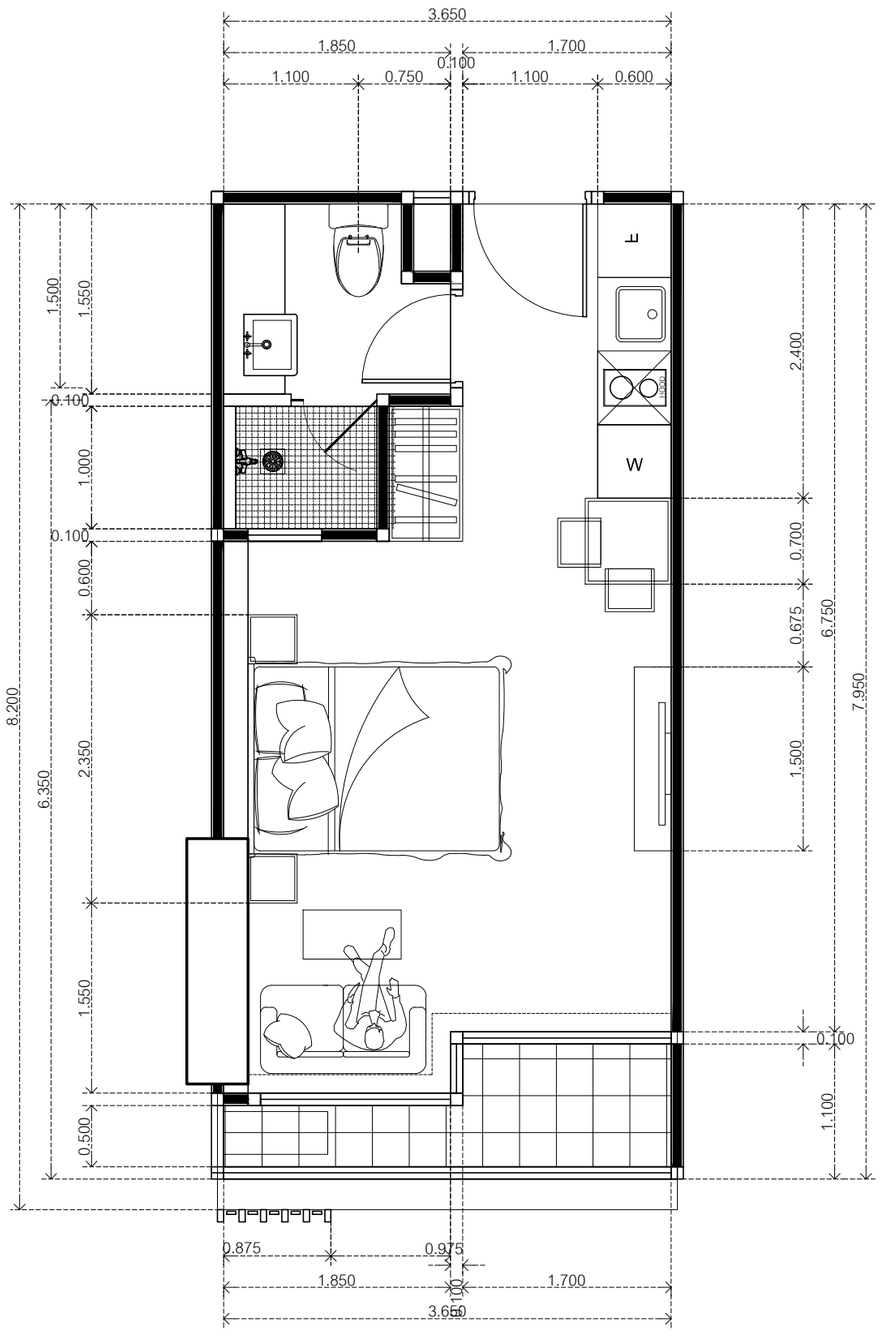

TYPE A2

STUDIO	
AREA 28.00	sq.m.

SCALE 1:50

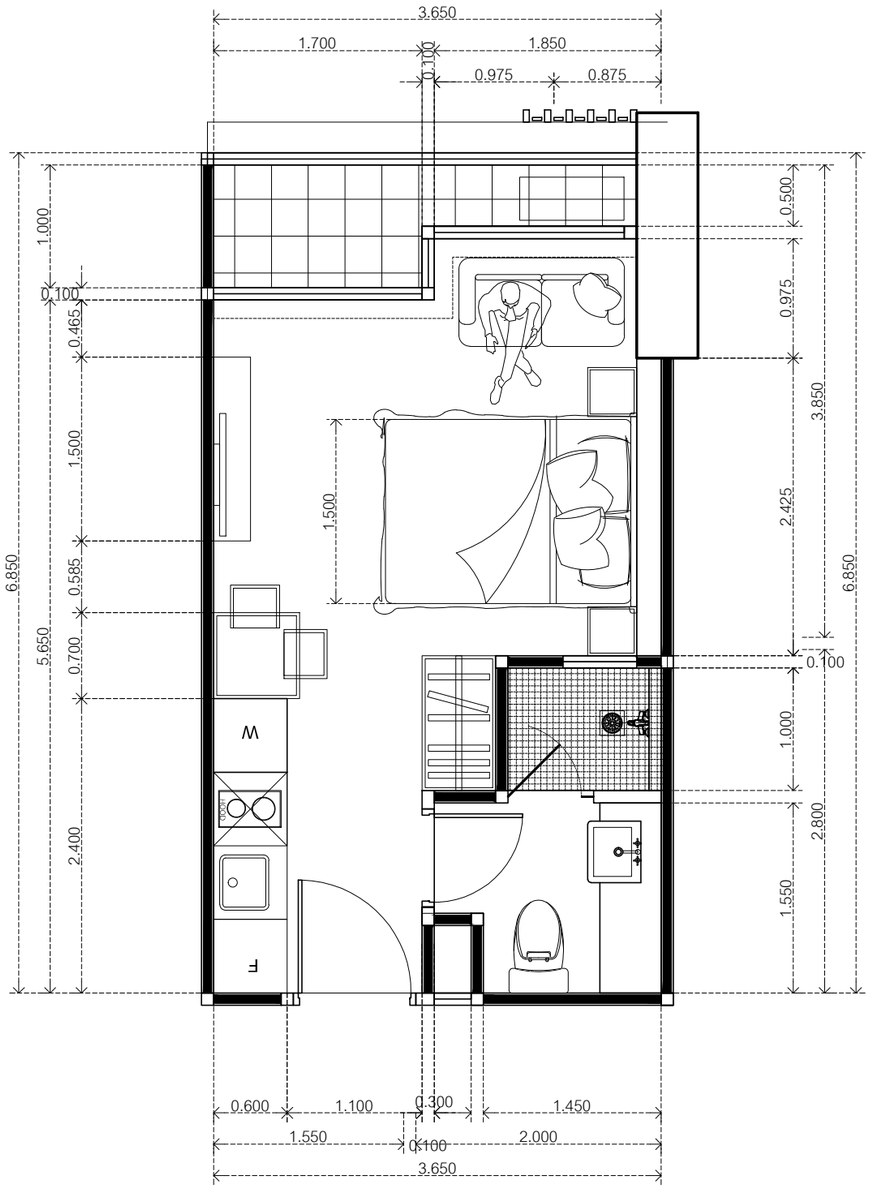

TYPE A3

STUDIO	
AREA 24.00	sq.m.

SCALE 1:50

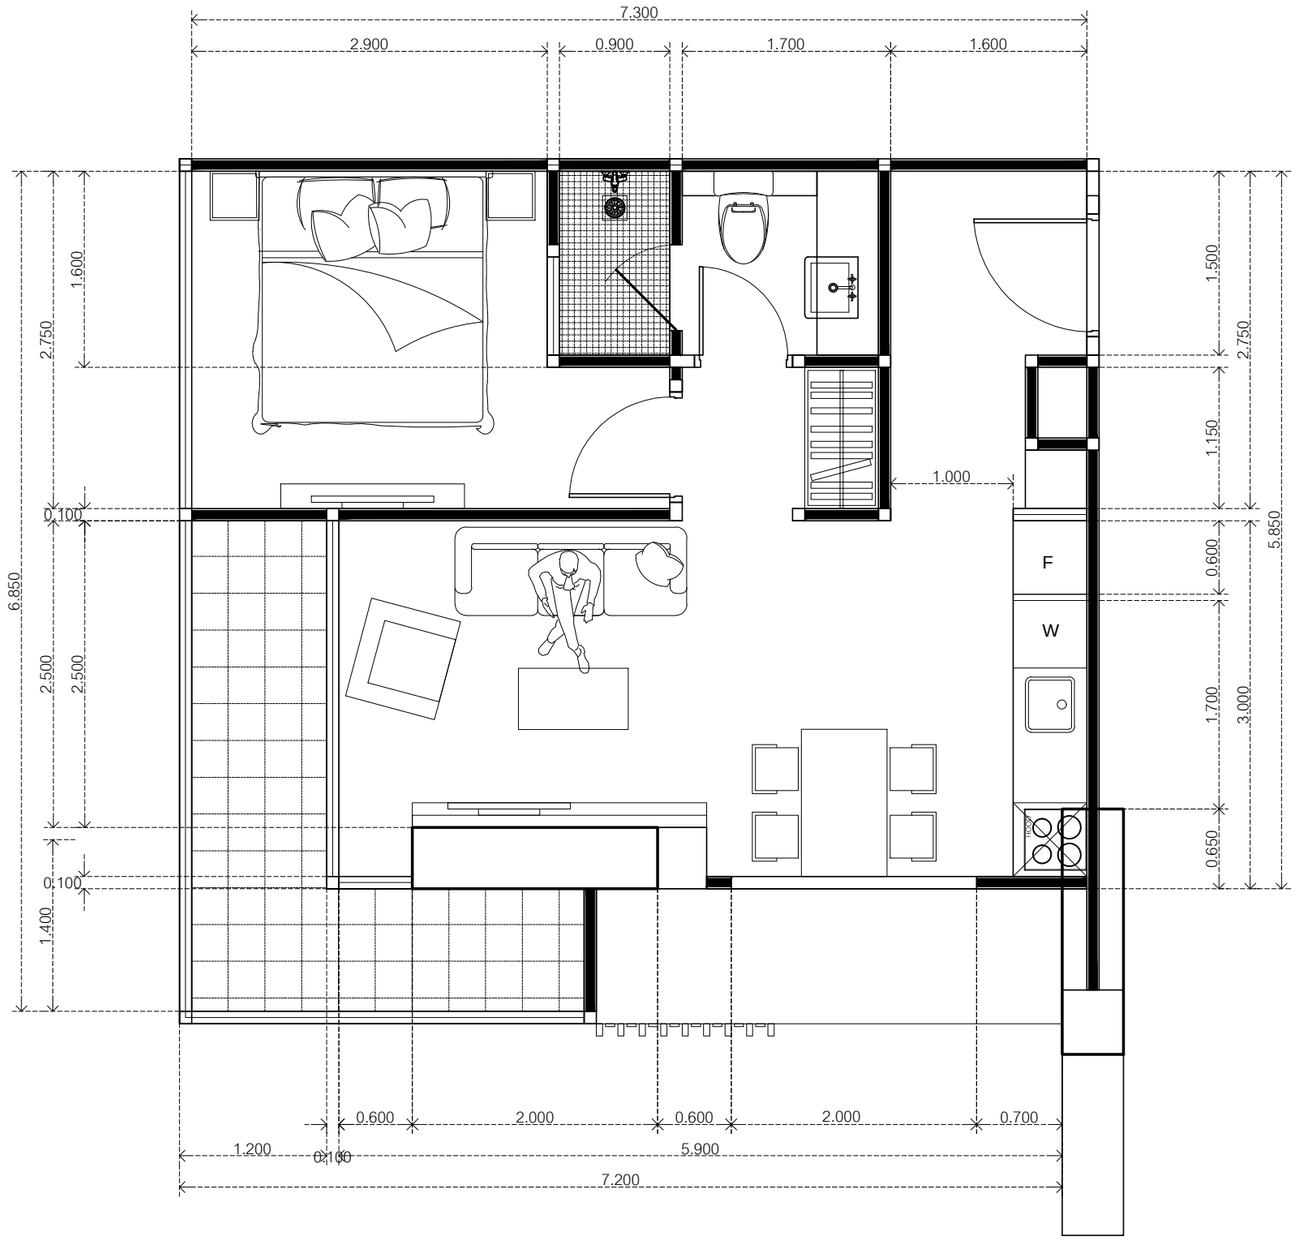

TYPE B1

1 BEDROOM	
AREA 46.00	sq.m.

SCALE 1:50

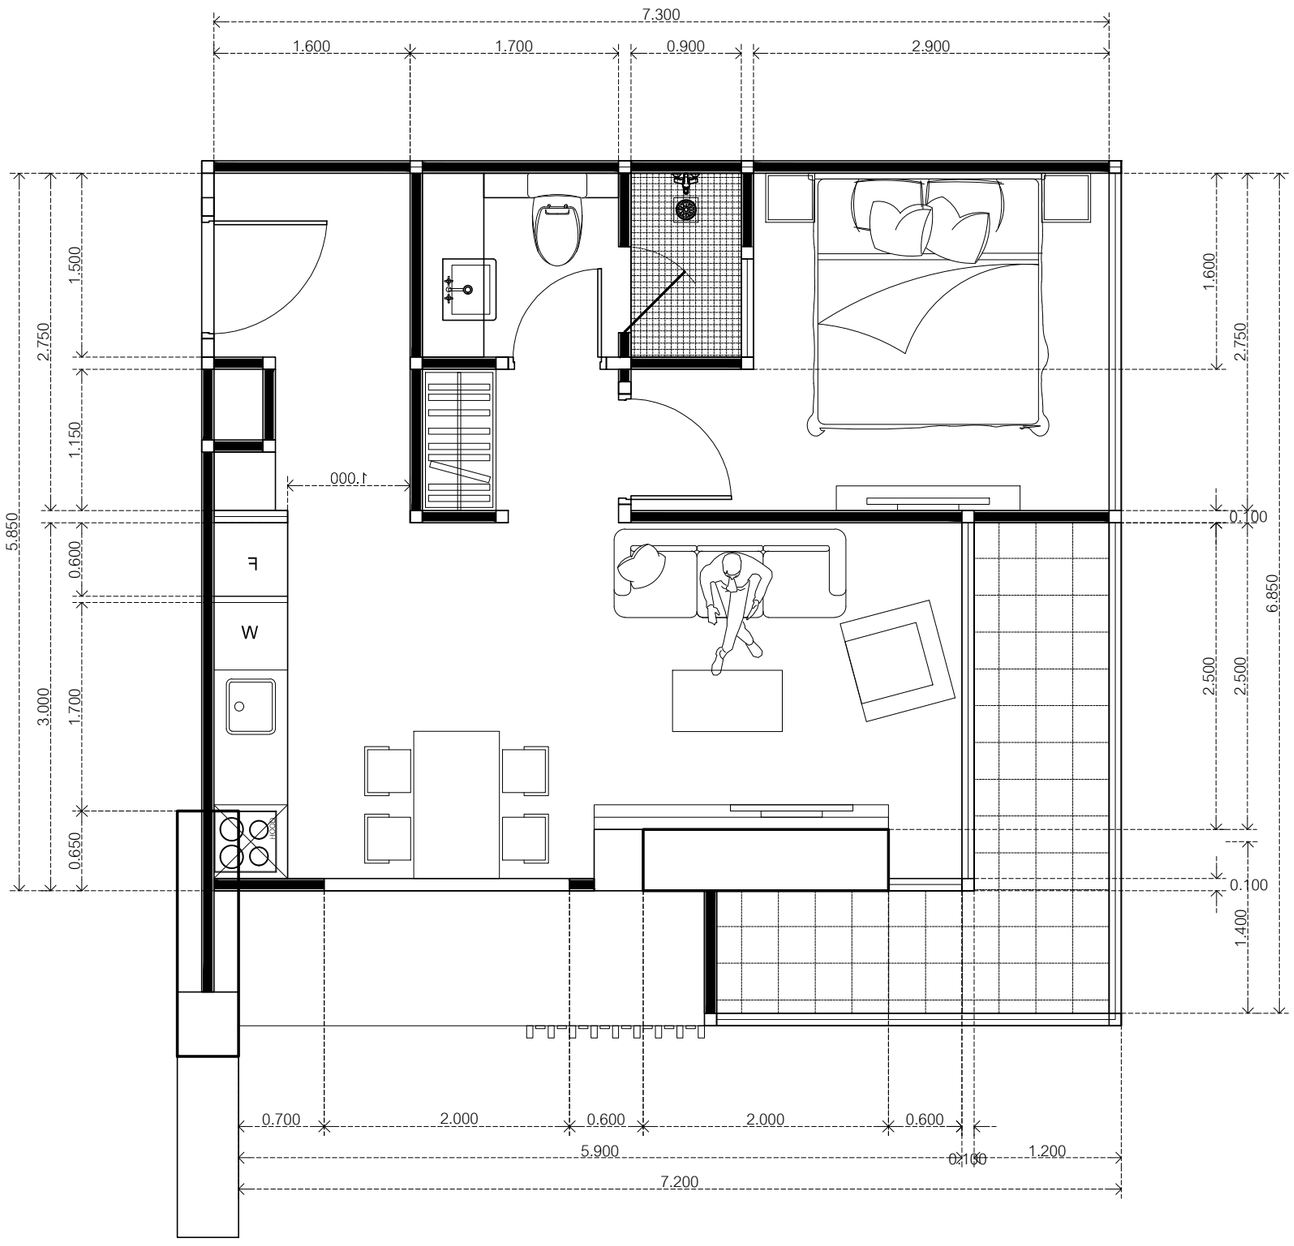

TYPE B1

1 BEDROOM	
sq.m.	AREA 46.00

1:50 SCALE

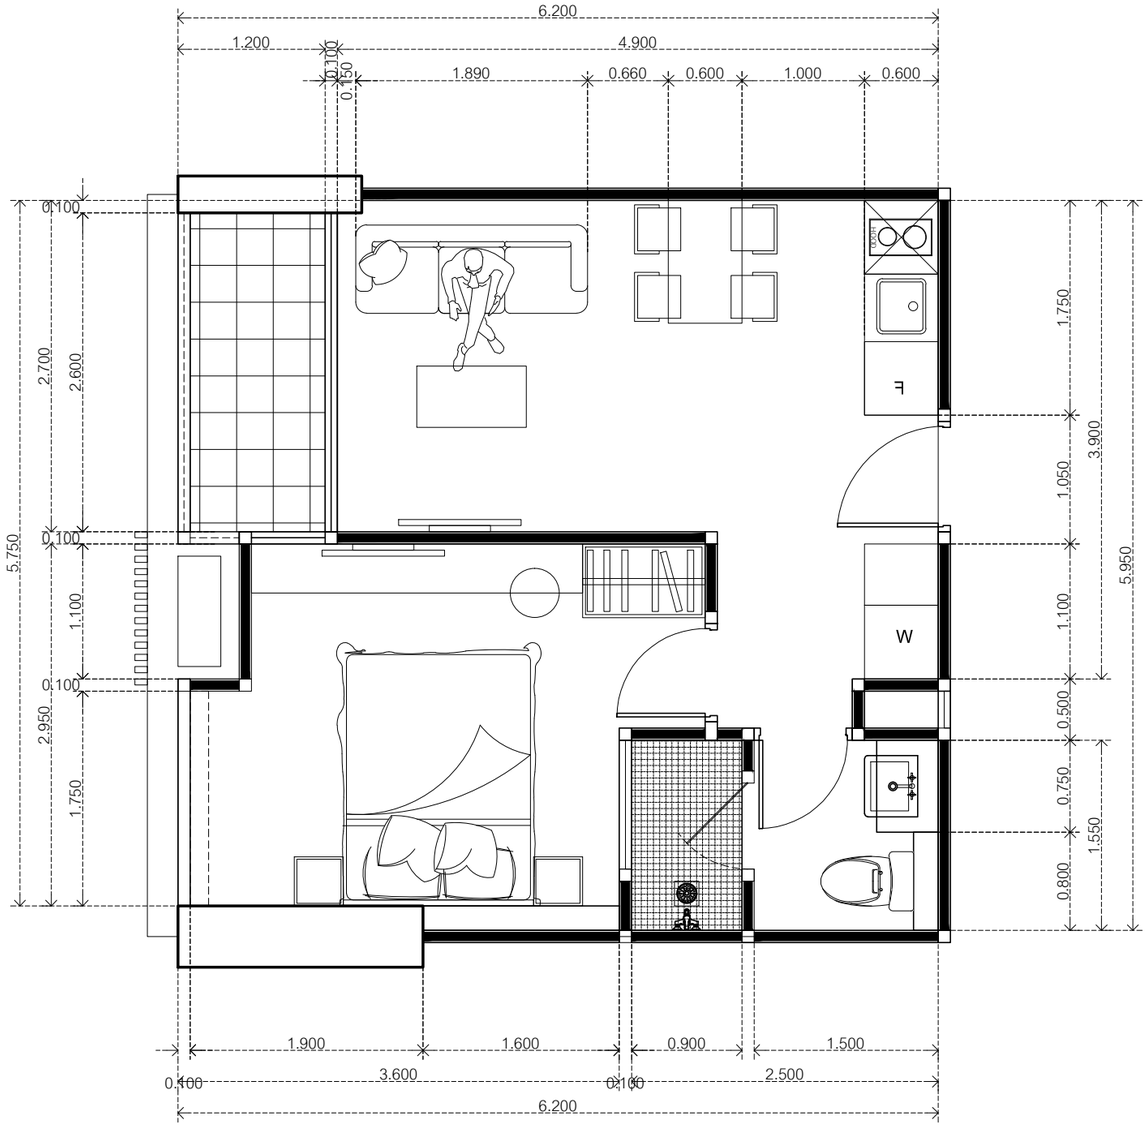

TYPE B2

1 BEDROOM	
AREA 35.00	sq.m.

SCALE 1:50

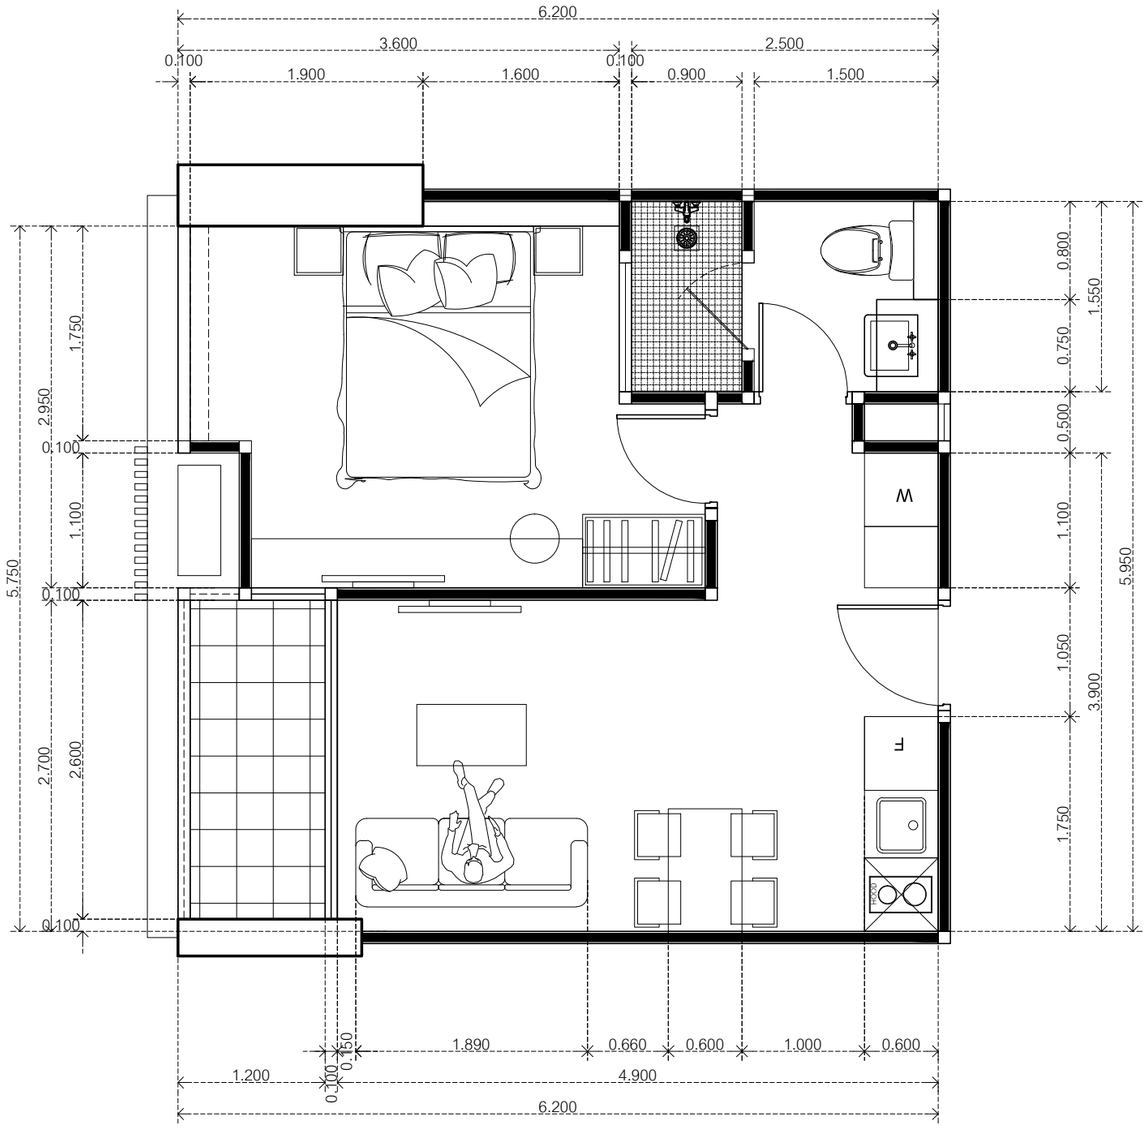

TYPE B2

1 BEDROOM	
AREA 35.00	sq.m.

SCALE 1:50

TYPE C1

2 BEDROOM	
AREA 56.00	sq.m.

SCALE 1:50

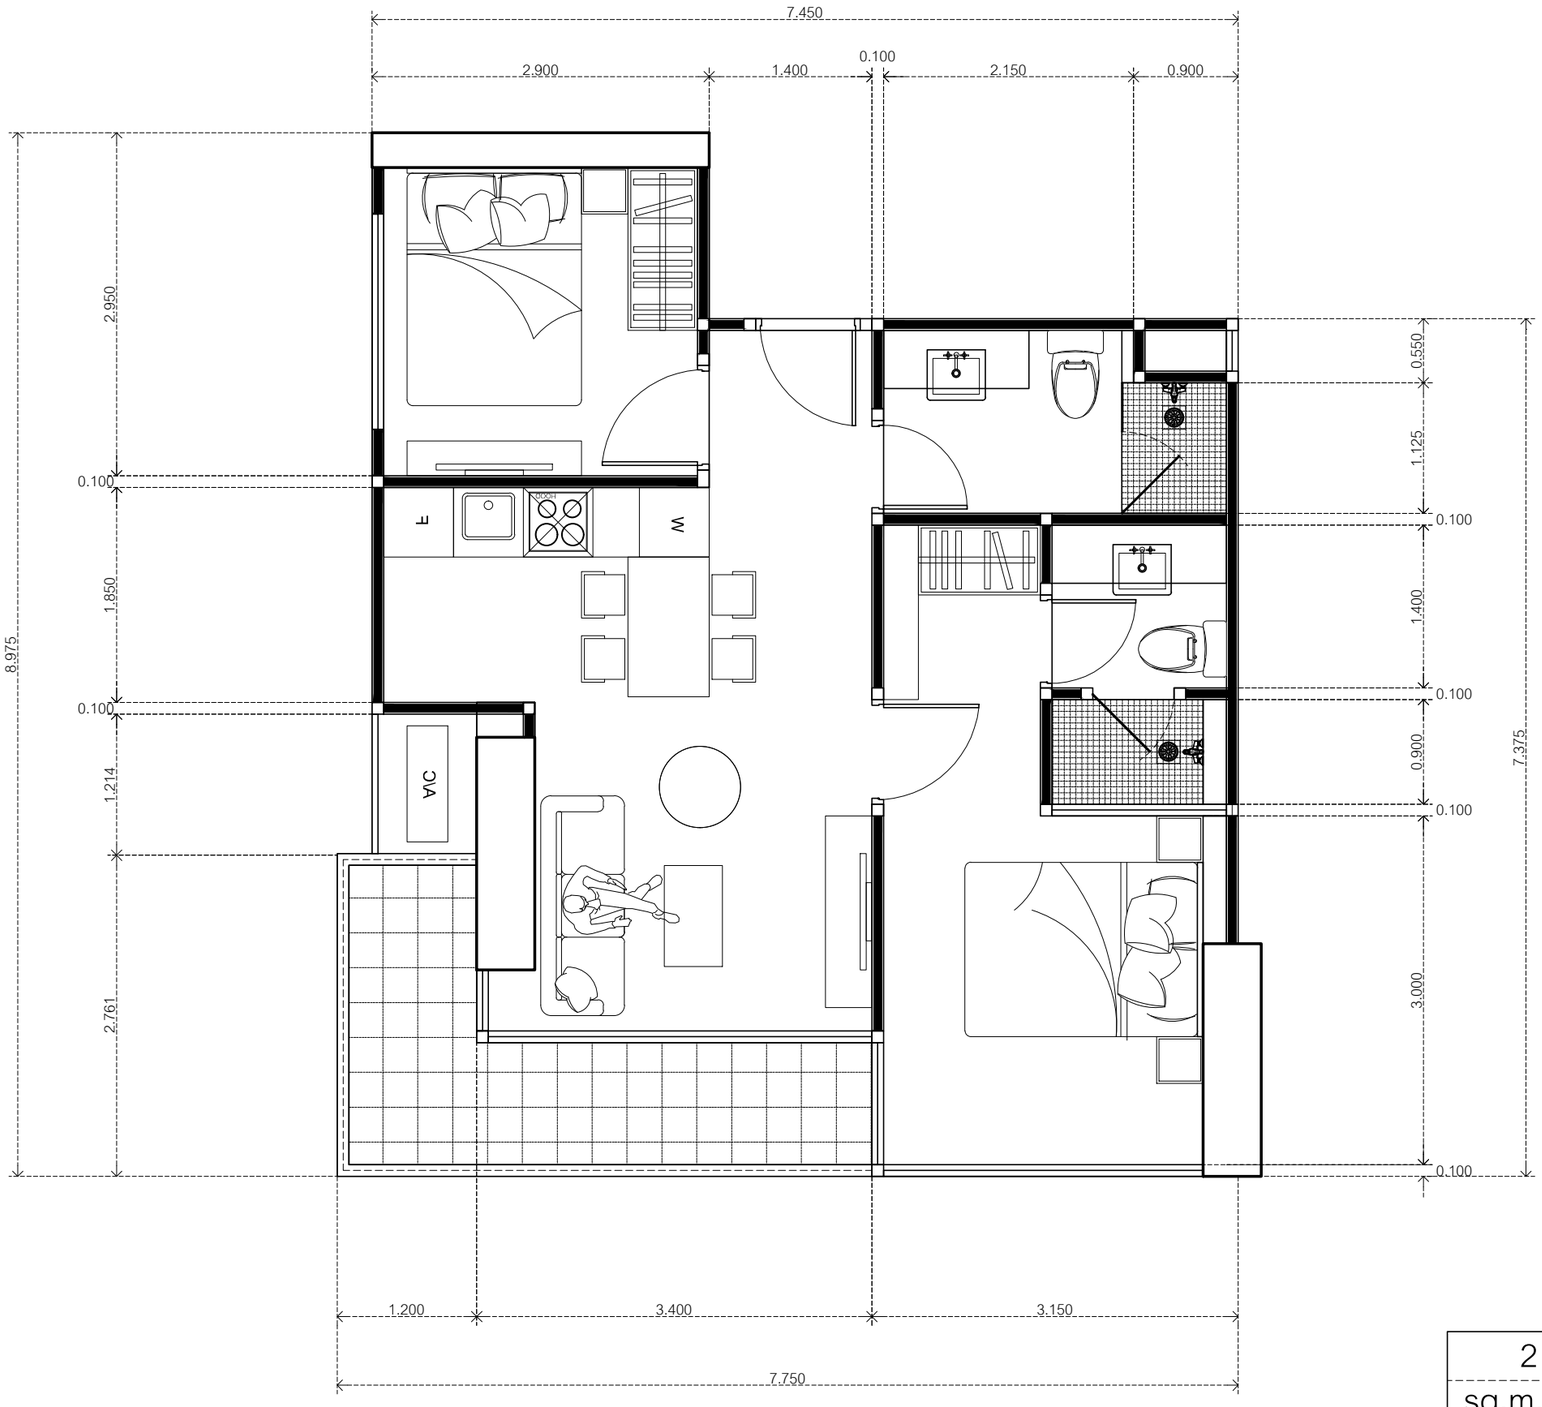

TYPE C1

2 BEDROOM	
sq.m.	AREA 56.00

1:50 SCALE

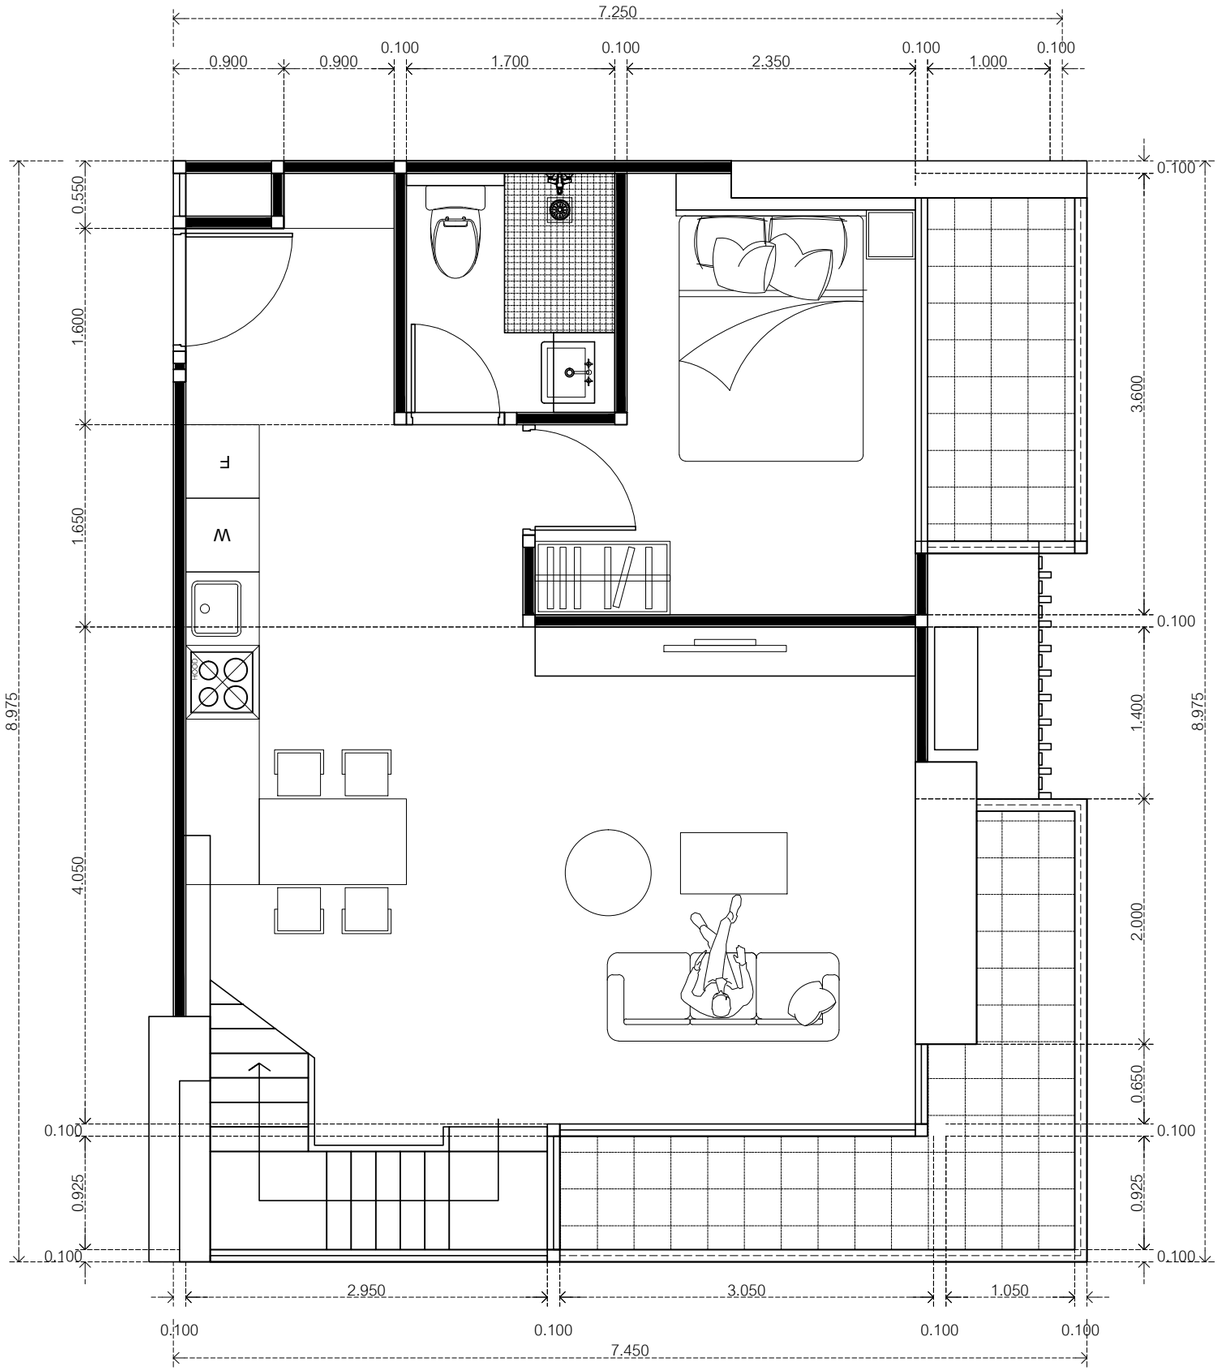

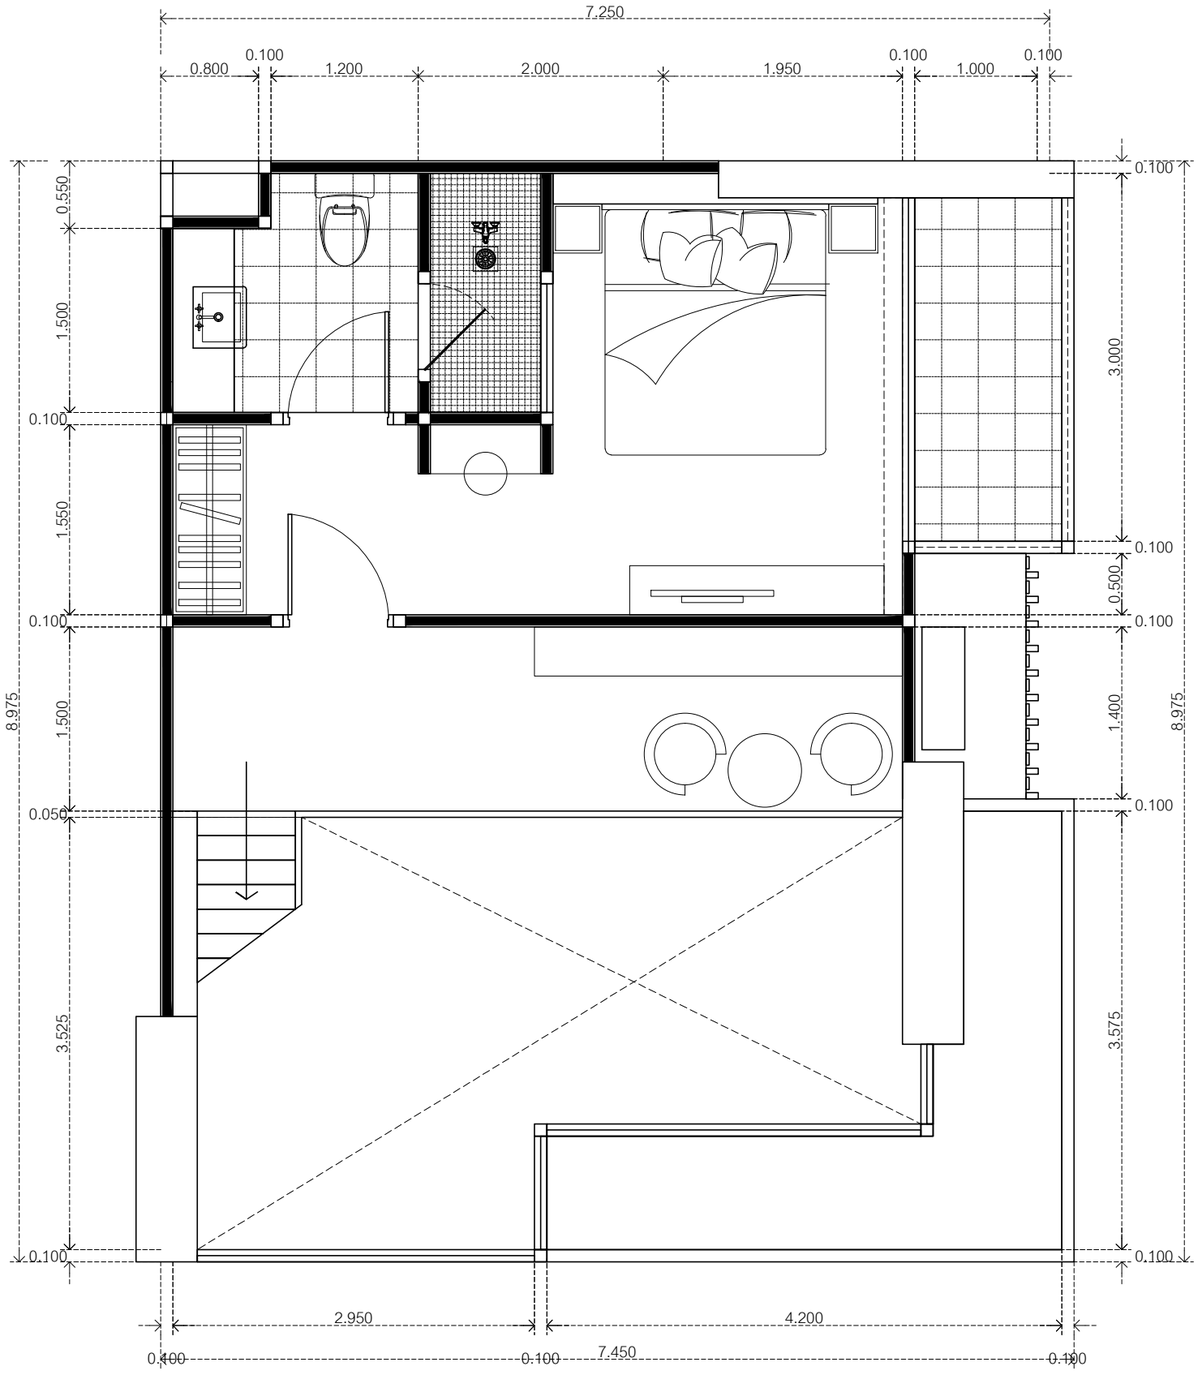

TYPE D1

DUPLEX	
AREA 96.00	sq.m.

SCALE 1:50

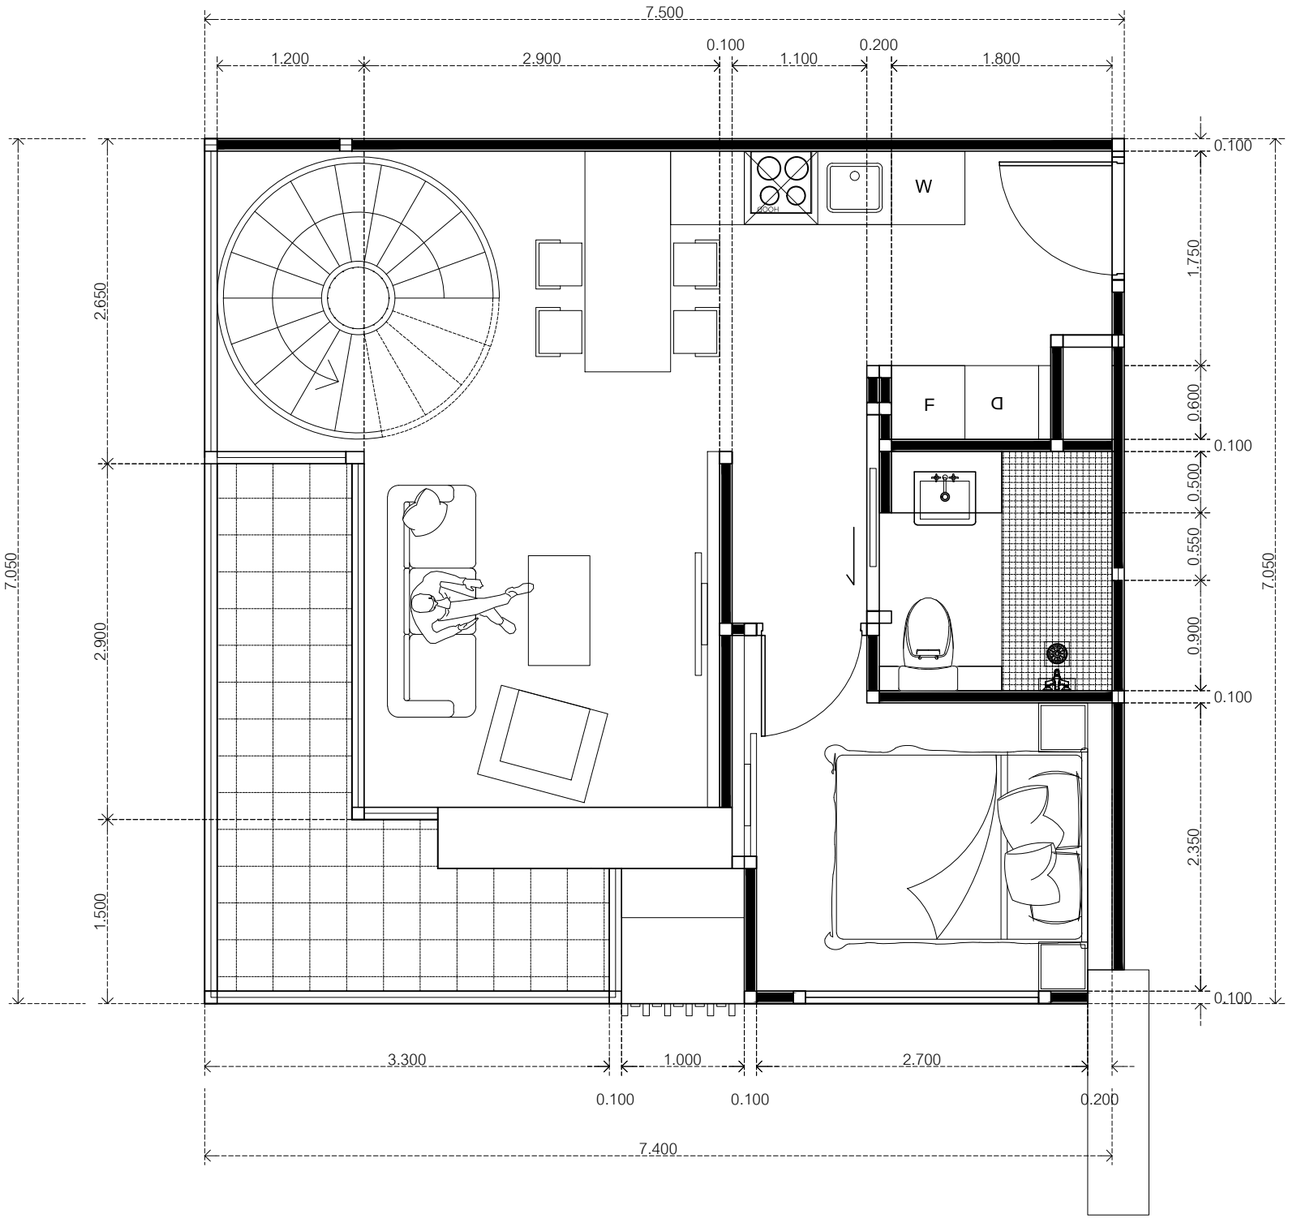

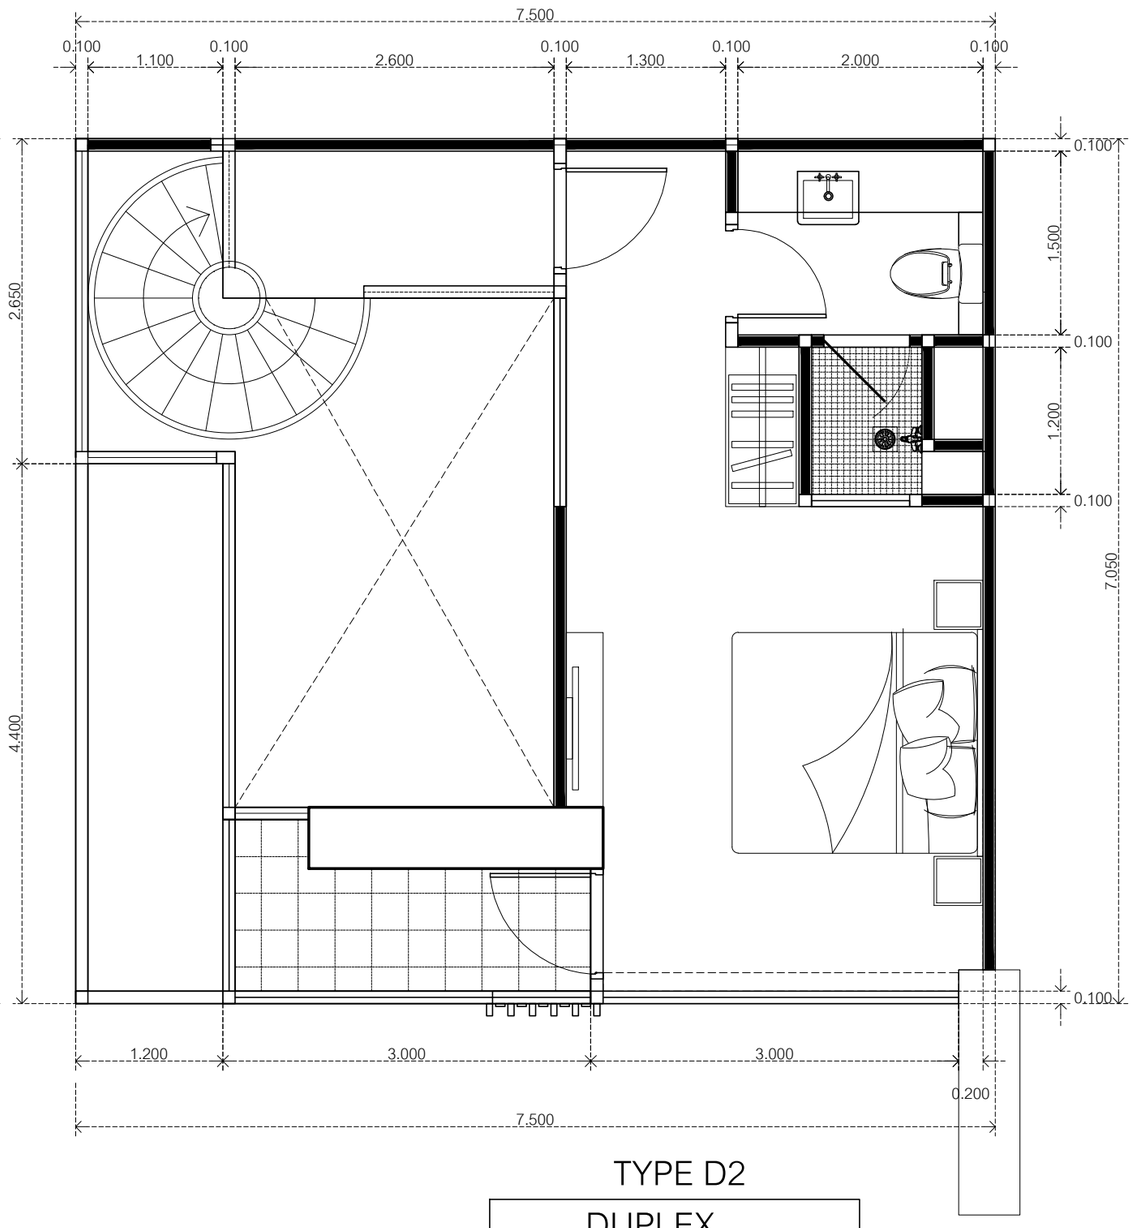

TYPE D2

DUPLEX	
AREA 80.00	sq.m.

SCALE 1:50

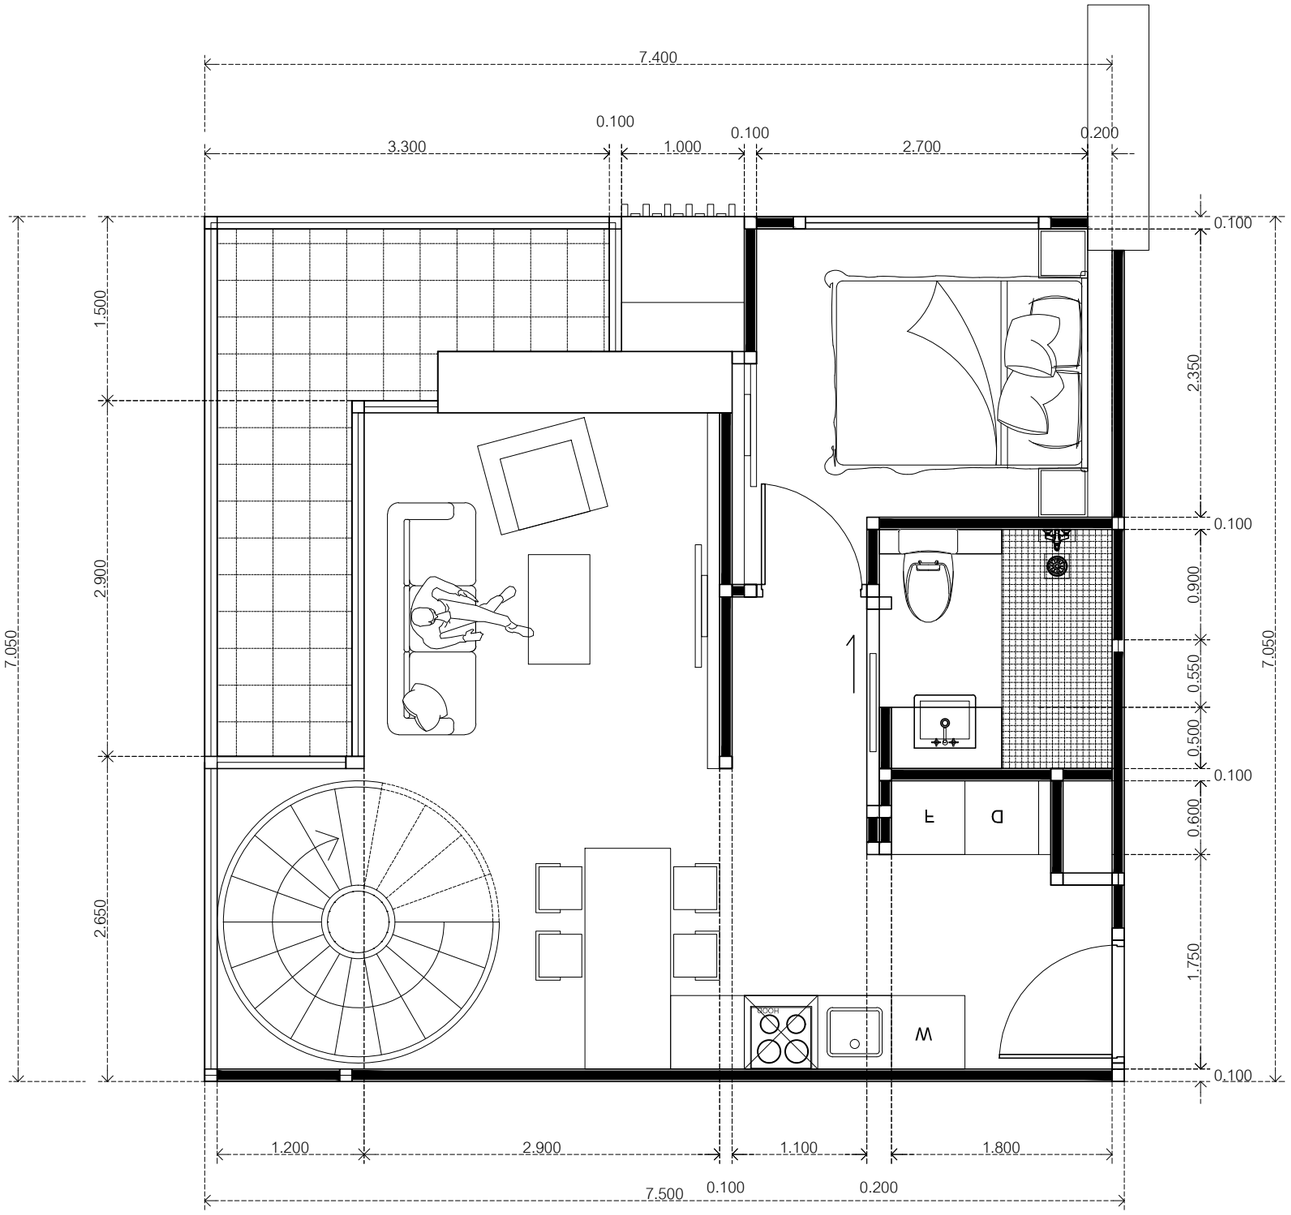

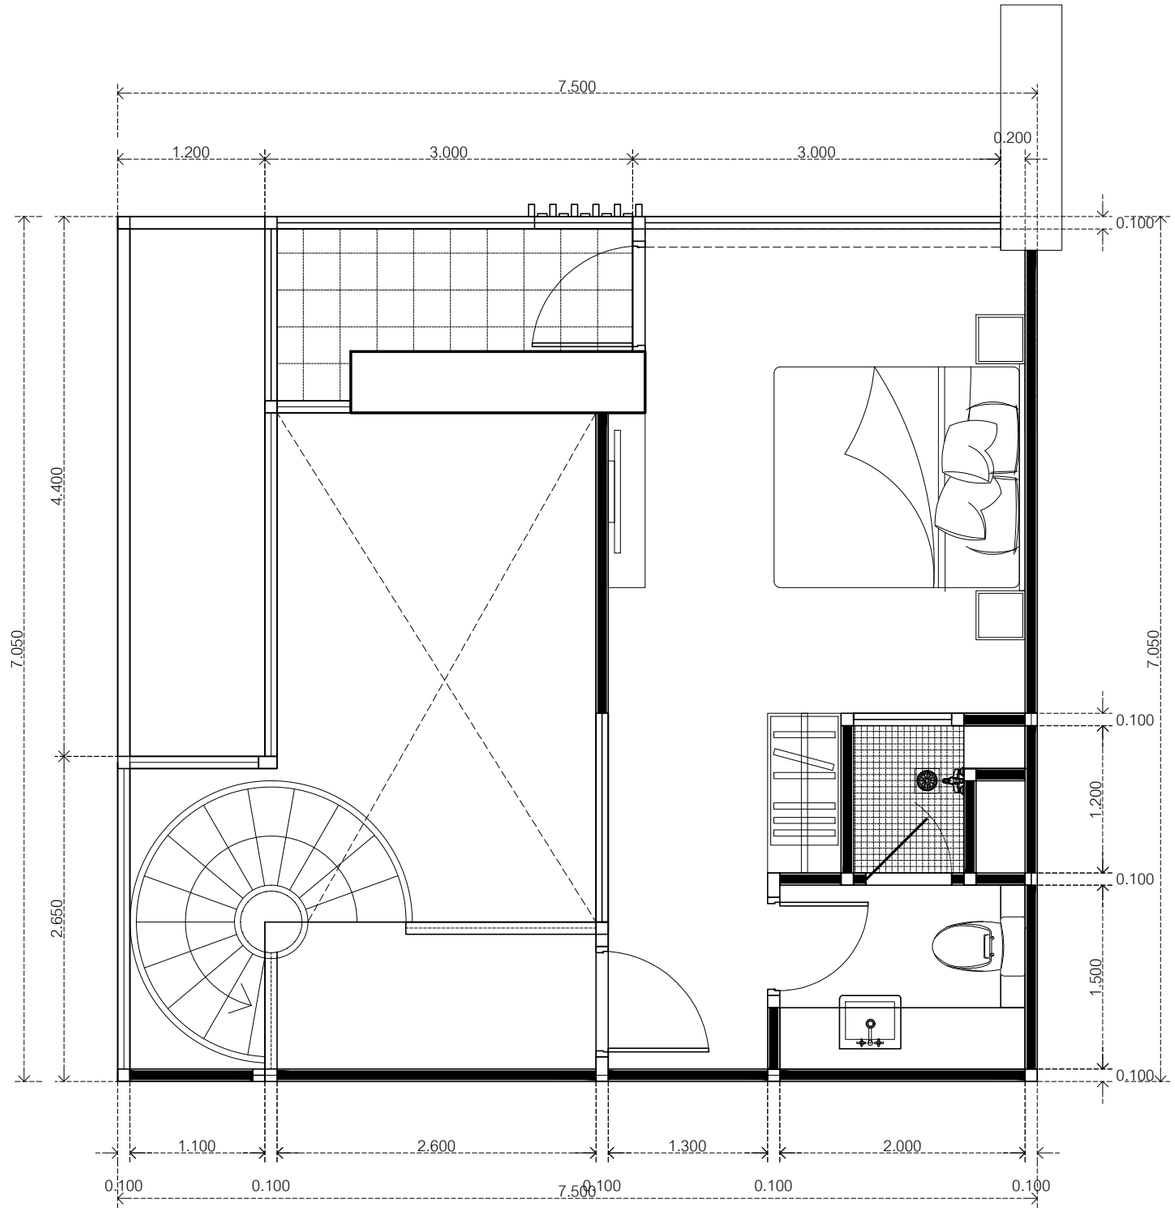

TYPE D2

DUPLEX	
AREA 81.00	sq.m.

SCALE 1:50

TYPE P1

PENTHOUSE	
AREA 70.00	sq.m.

SCALE 1:50

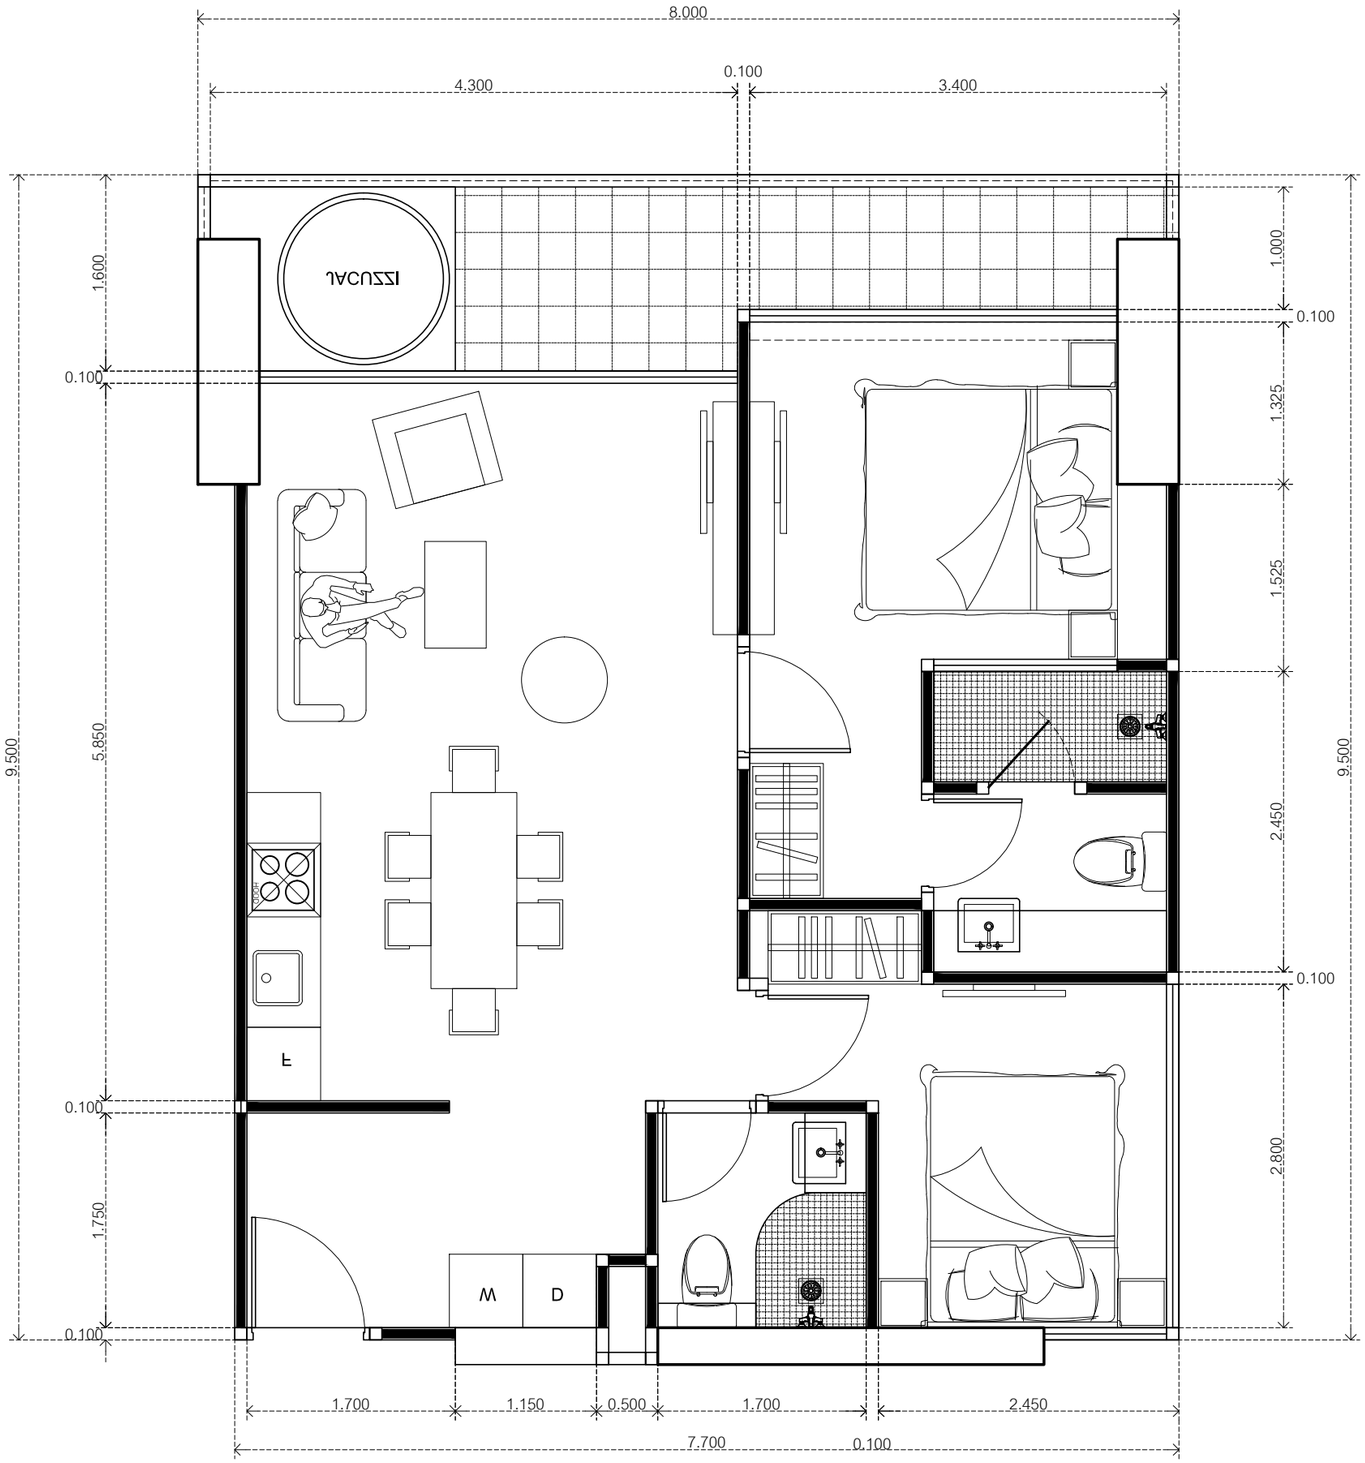

TYPE P1

PENTHOUSE	
AREA 70.00	sq.m.

SCALE 1:50

TYPE P2

PENTHOUSE	
AREA 76.00	sq.m.

SCALE 1:50

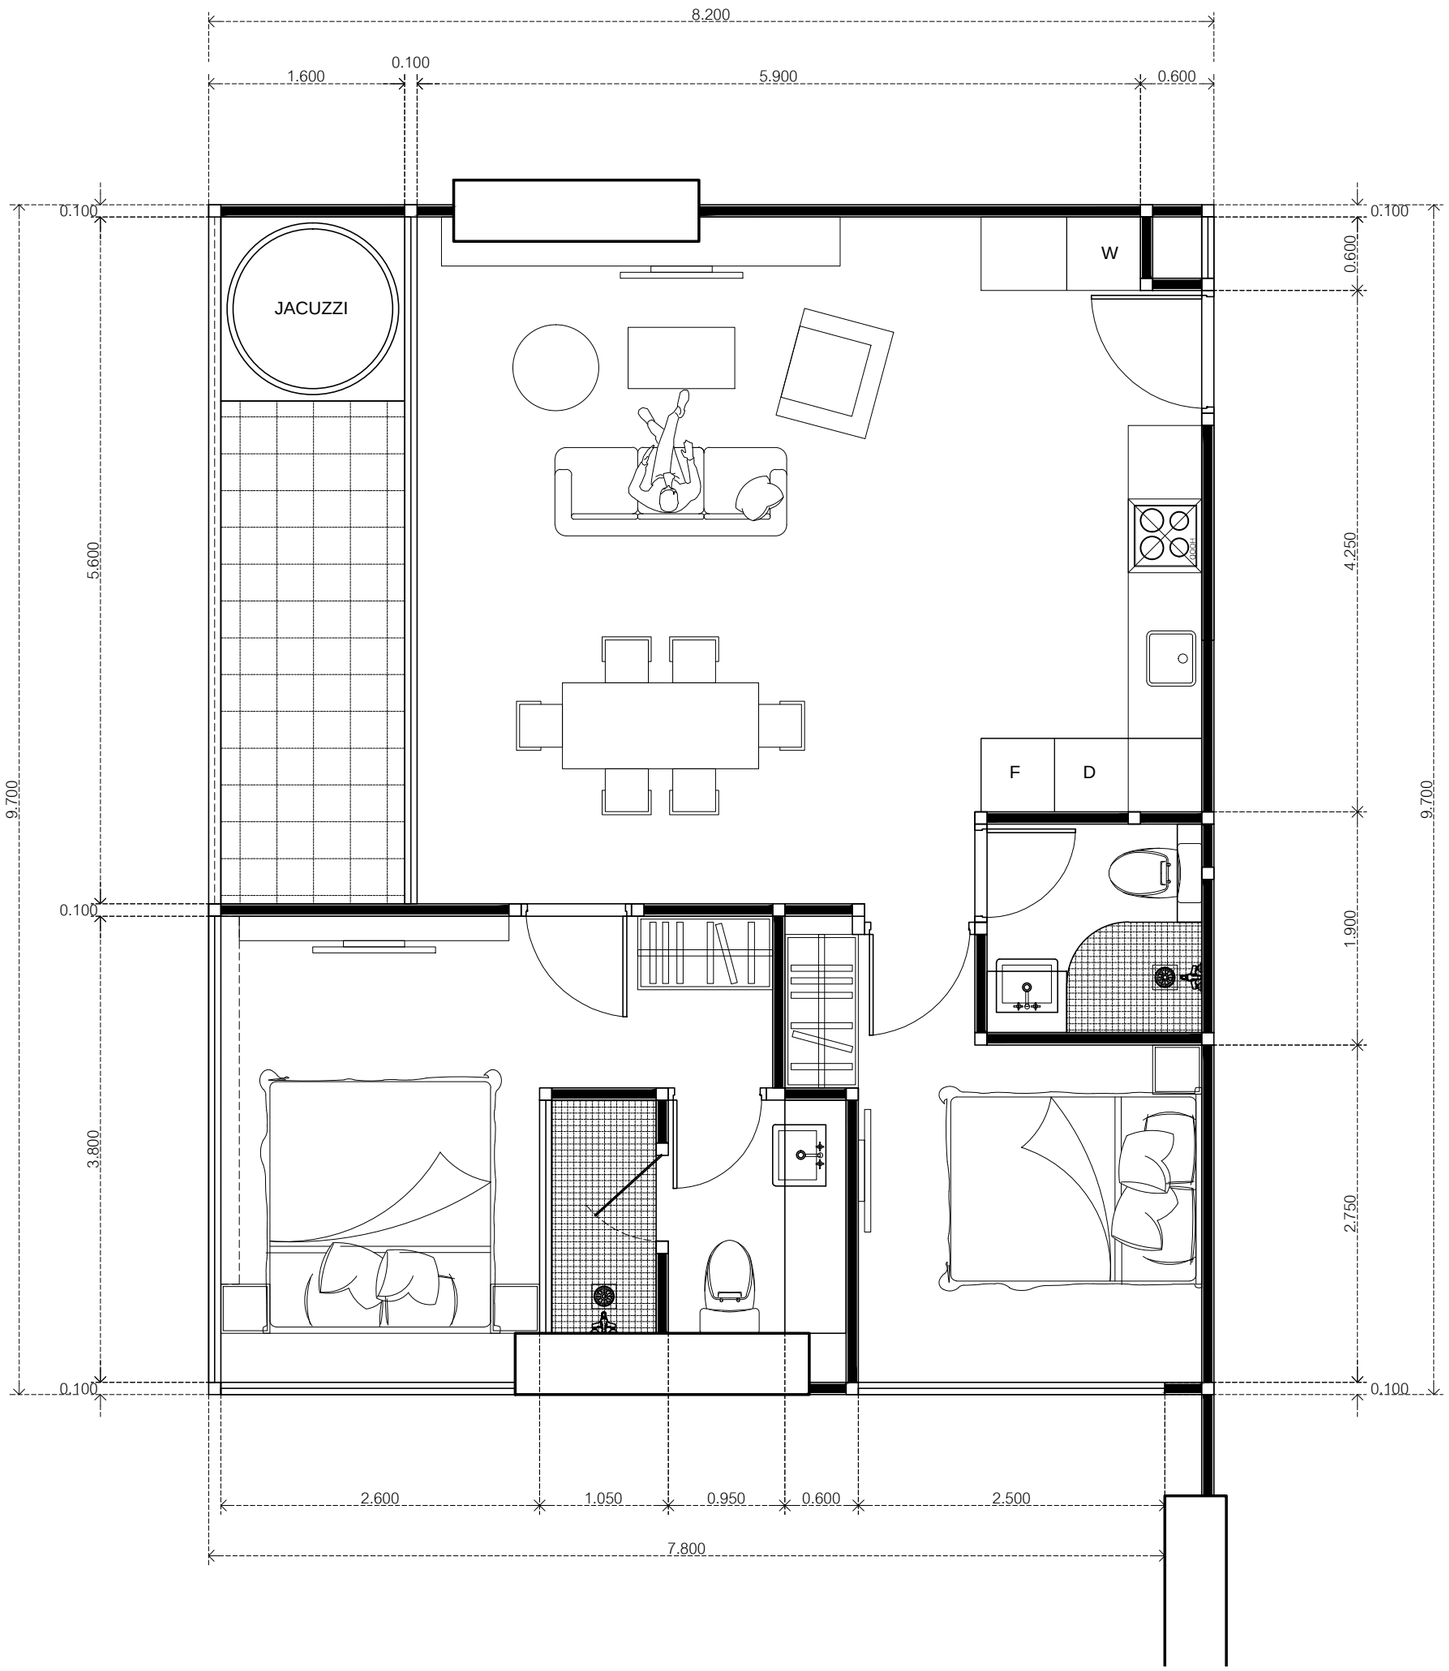

TYPE P2

PENTHOUSE	
AREA 76.00	sq.m.

SCALE 1:50

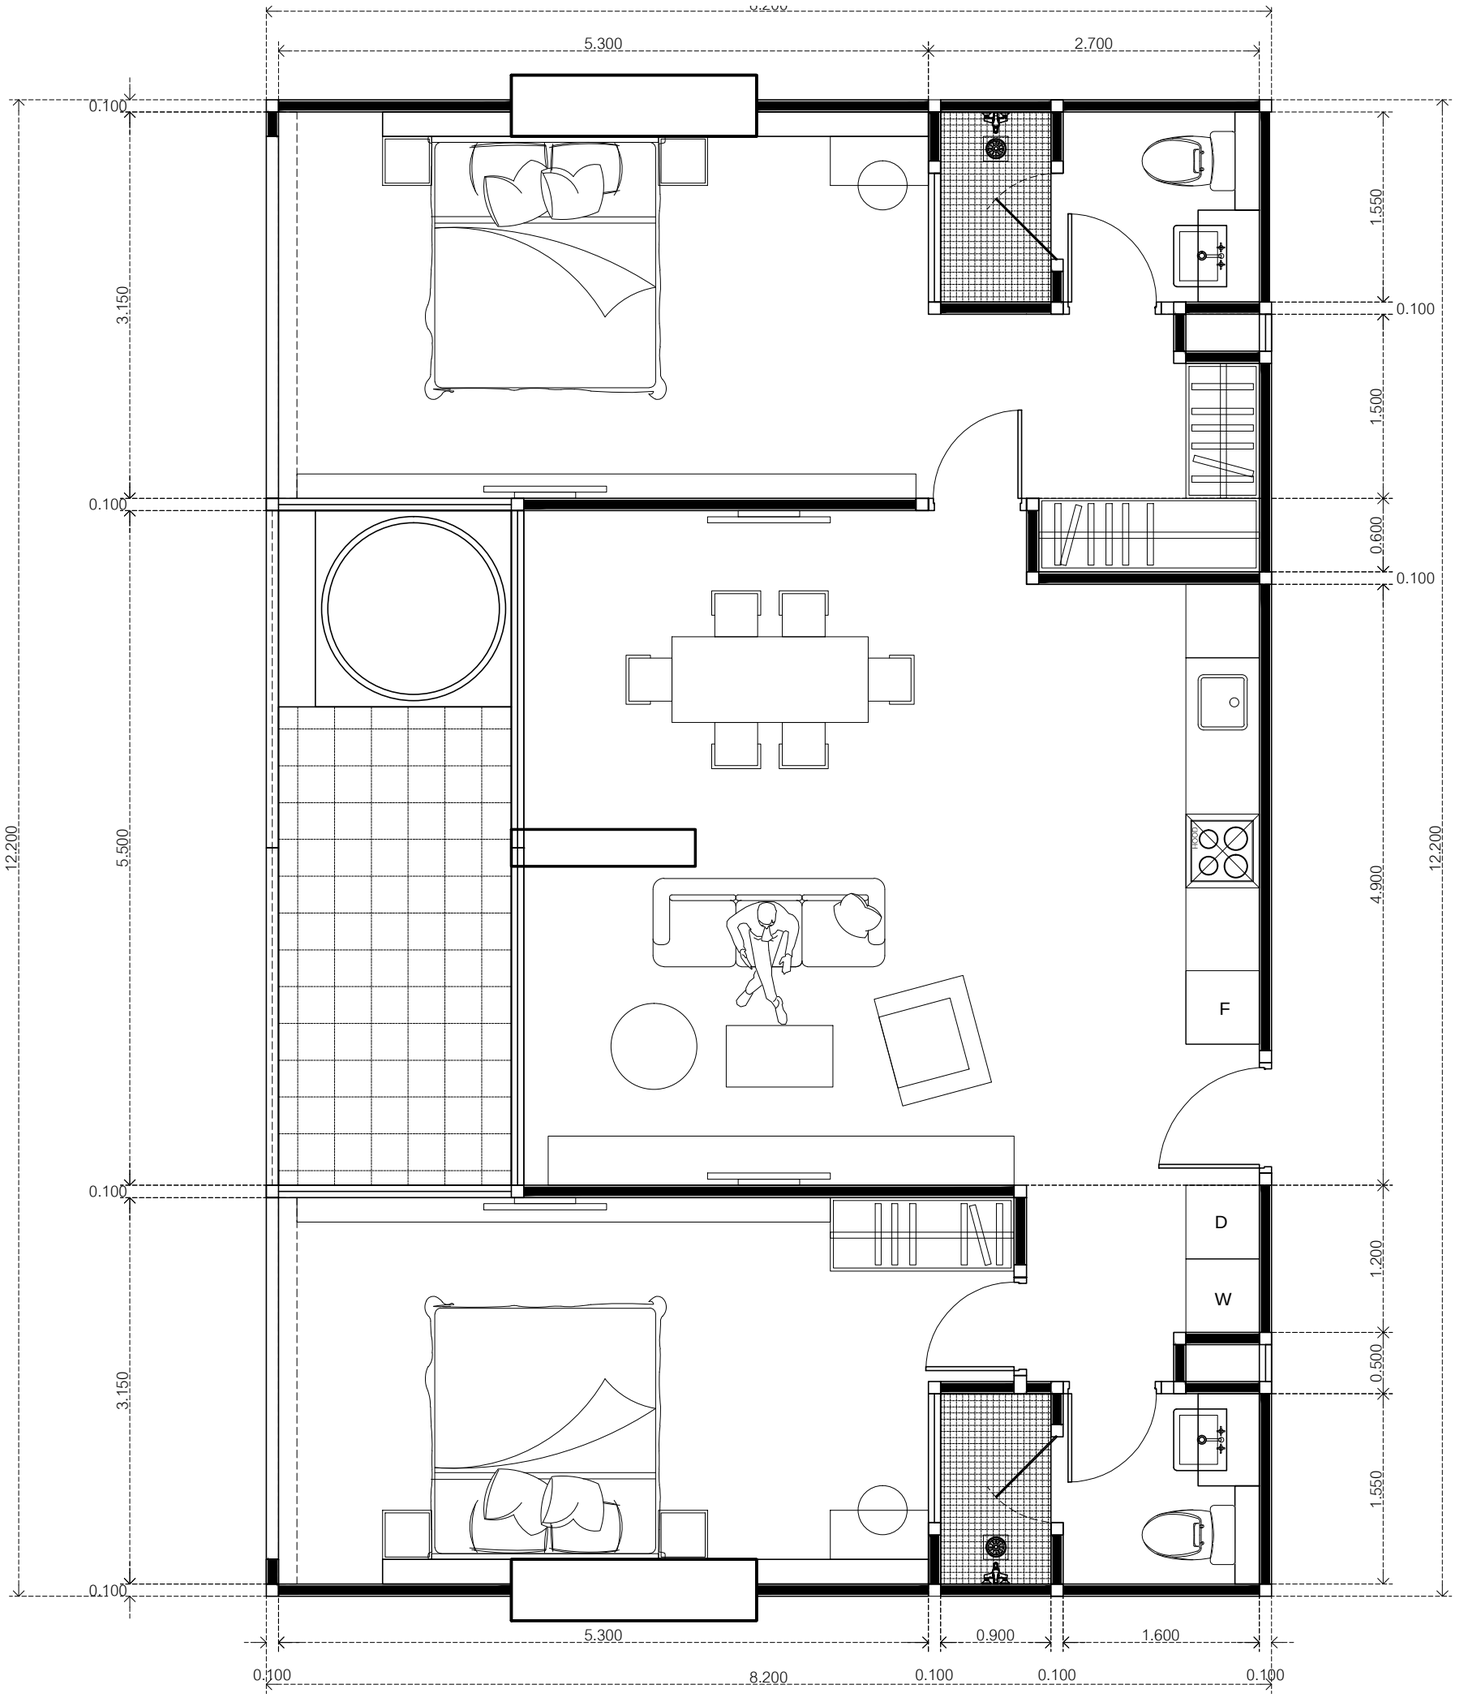

TYPE P3

PENTHOUSE	
AREA 95.00	sq.m.

SCALE 1:50

TYPE P4

PENTHOUSE
AREA 125.00 sq.m.

TYPE P5

PENTHOUSE	
AREA 198.00	sq.m.